


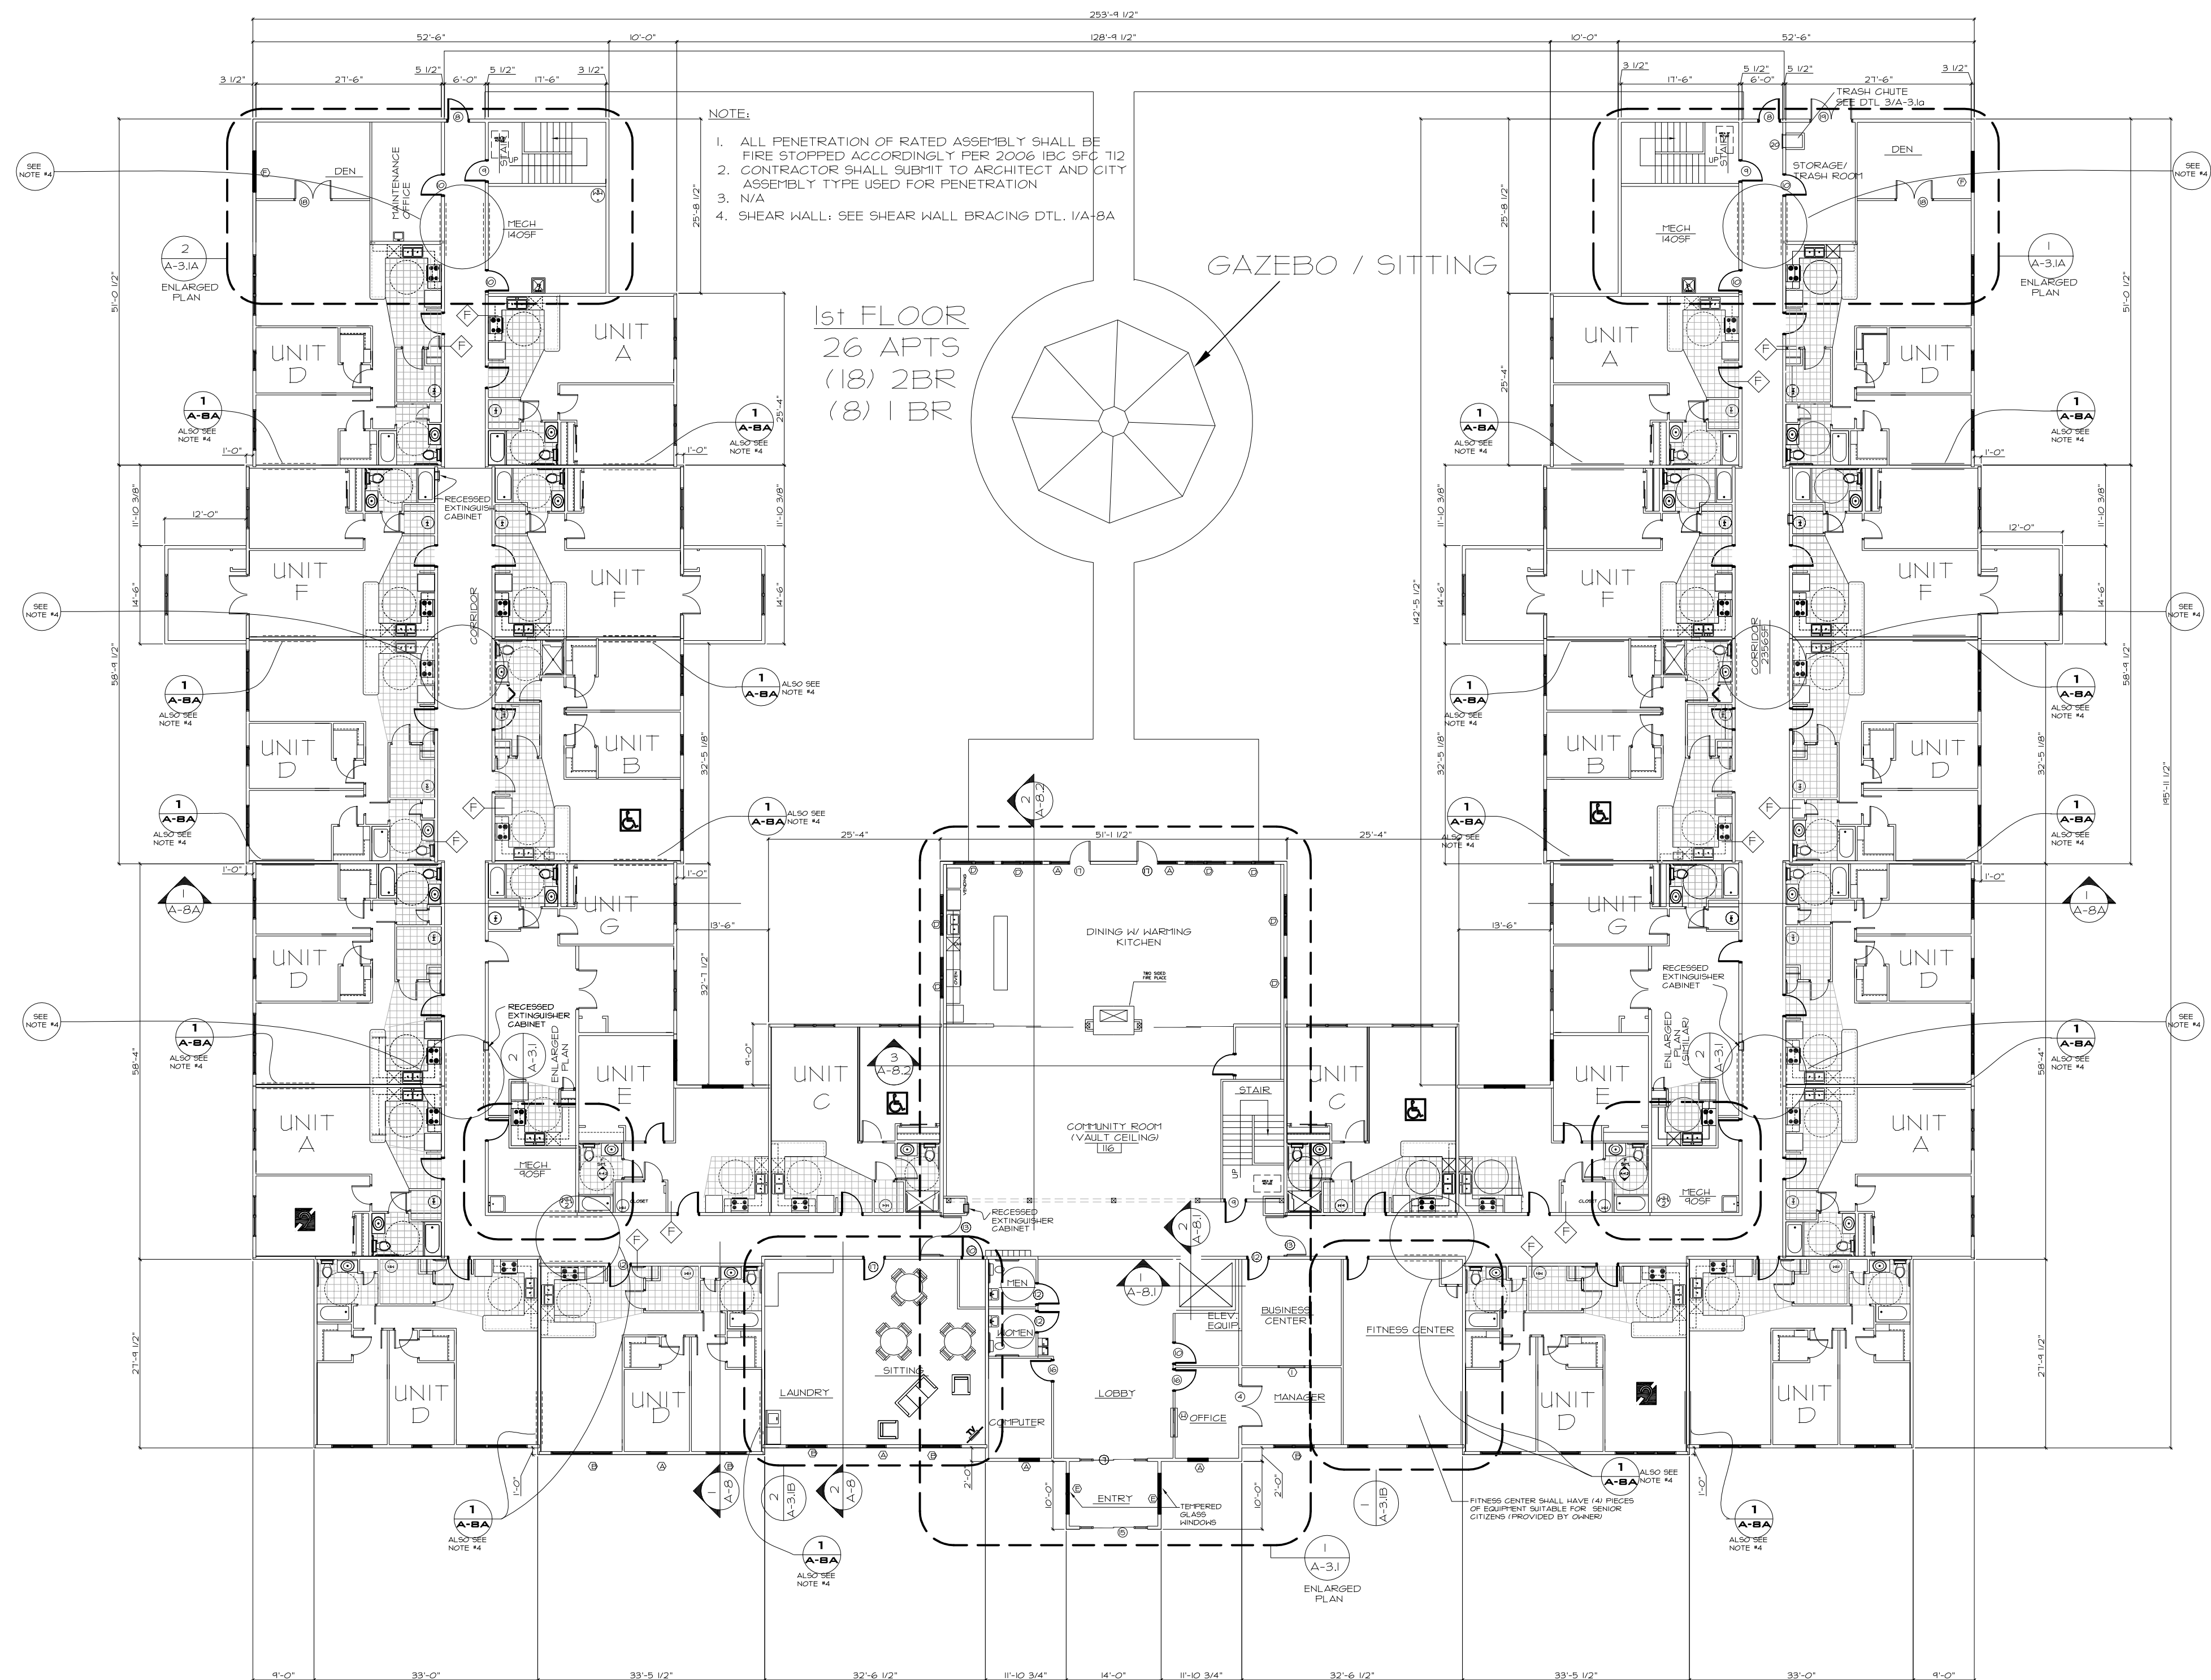

1ST FLOOR PLAN

SCALE: 1/16" = 1'-0"

STOCK DESIGN
ARCHITECTURE

307 N. 36TH STREET SUITE 111
QUINCY, IL 62301
PHONE: 217-223-1795 FAX: 217-223-2357
EMAIL: ARCHITECT@STOCKDESIGNARCHITECTURE.COM

20JUL13
DATE:

MARCH 31, 2014
EXPIRES:
MS
SIGNATURE

HUNTRES-CHASE APARTMENTS
ROCKDALE, TEXAS

REVISIONS

1	13MAY13	
2	21JUN13	
3	26JUN13	
4	27JUN13	
5	10JUL13	
6	20JUL13	


SHEET DESCRIPTION

FIRST FLOOR PLAN

JOB NO.: 13140
DATE: 05 APR. 13
DRAWN BY: MS

A-3

SHEET NO.

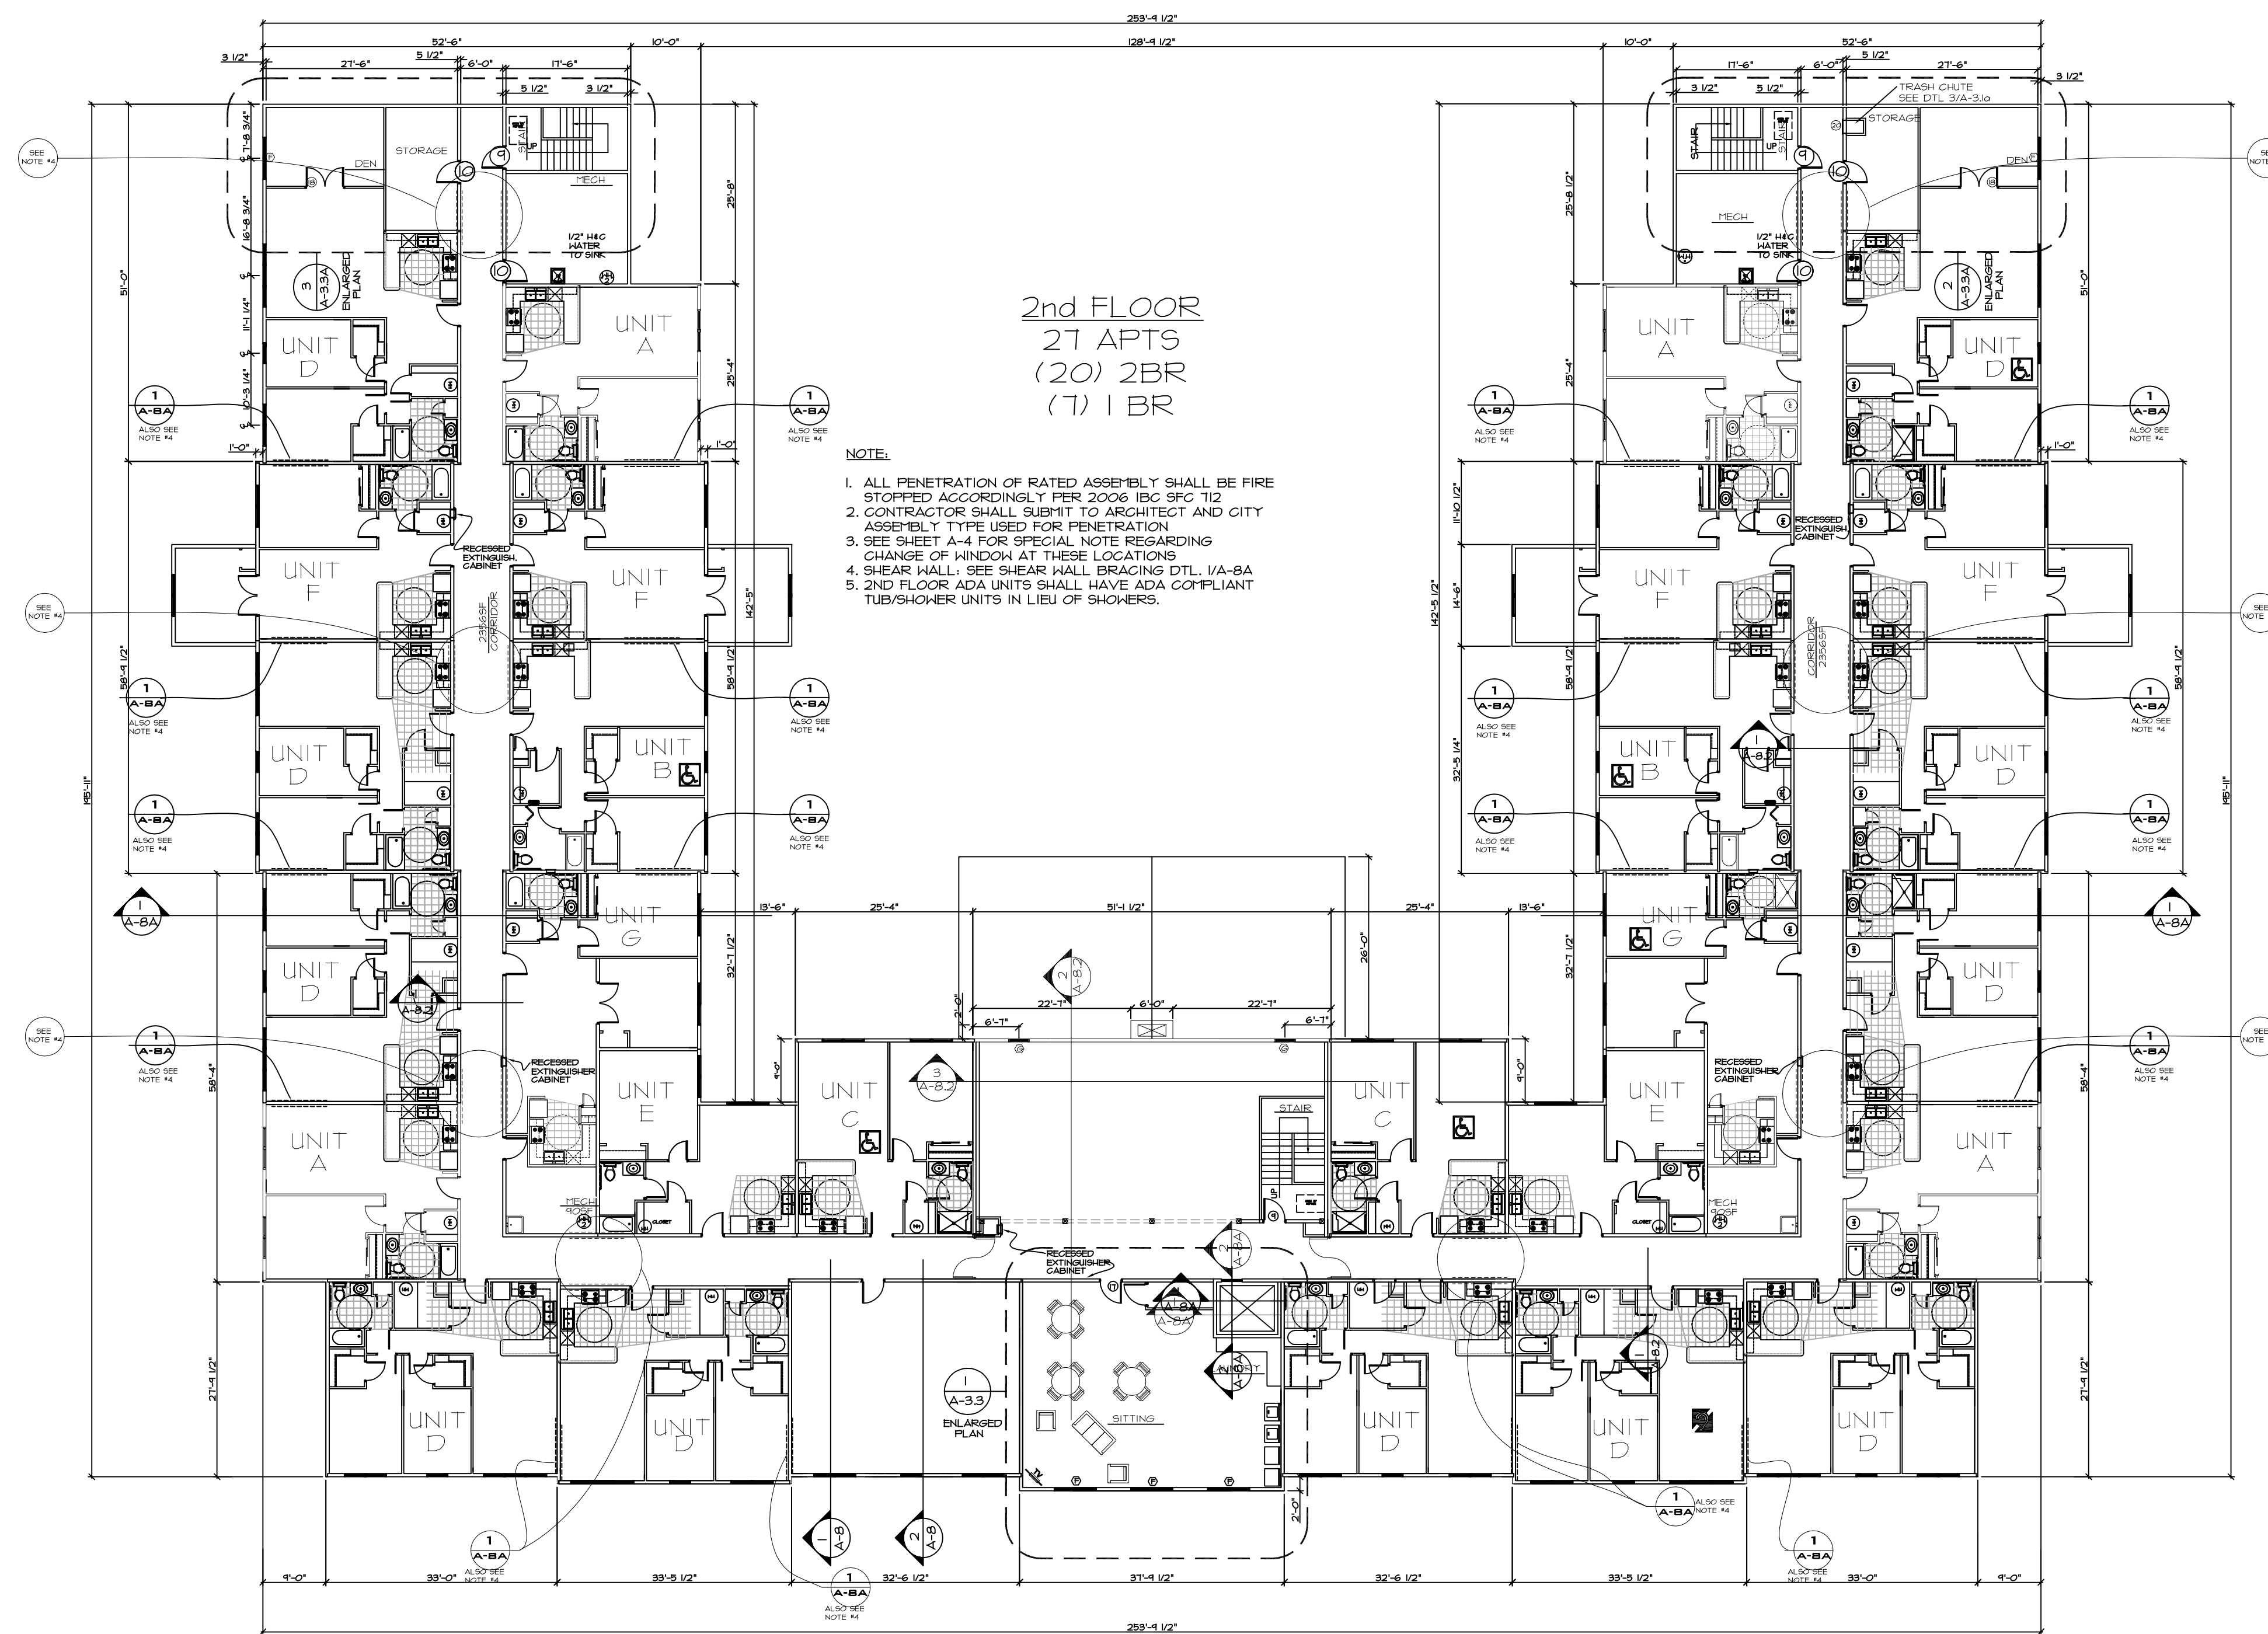

2ND FLOOR PLAN
SCALE: 1/16" = 1'-0"

**STOCK DESIGN**
ARCHITECTURE
307 N. 36TH STREET SUITE 111
QUINDY, IL 62301
PHONE: 217-223-1795 FAX: 217-223-2357
EMAIL: ARCHITECTS@STOCKDESIGNARCHITECTURE.COM

20JUL13
DATE:

MARCH 31, 2014
EXPIRES:
Ut, Stk
SIGNATURE

HUNTRES-CHASE APARTMENTS
ROCKDALE, TEXAS


REVISIONS
13MAY13
21JUN13
26JUN13
27JUN13
10JUL13
20JUL13

SHEET DESCRIPTION
SECOND
FLOOR PLAN

JOB NO.: 13140
DATE: 05 APR. 13
DRAWN BY: MS

A-3.2

SHEET NO.

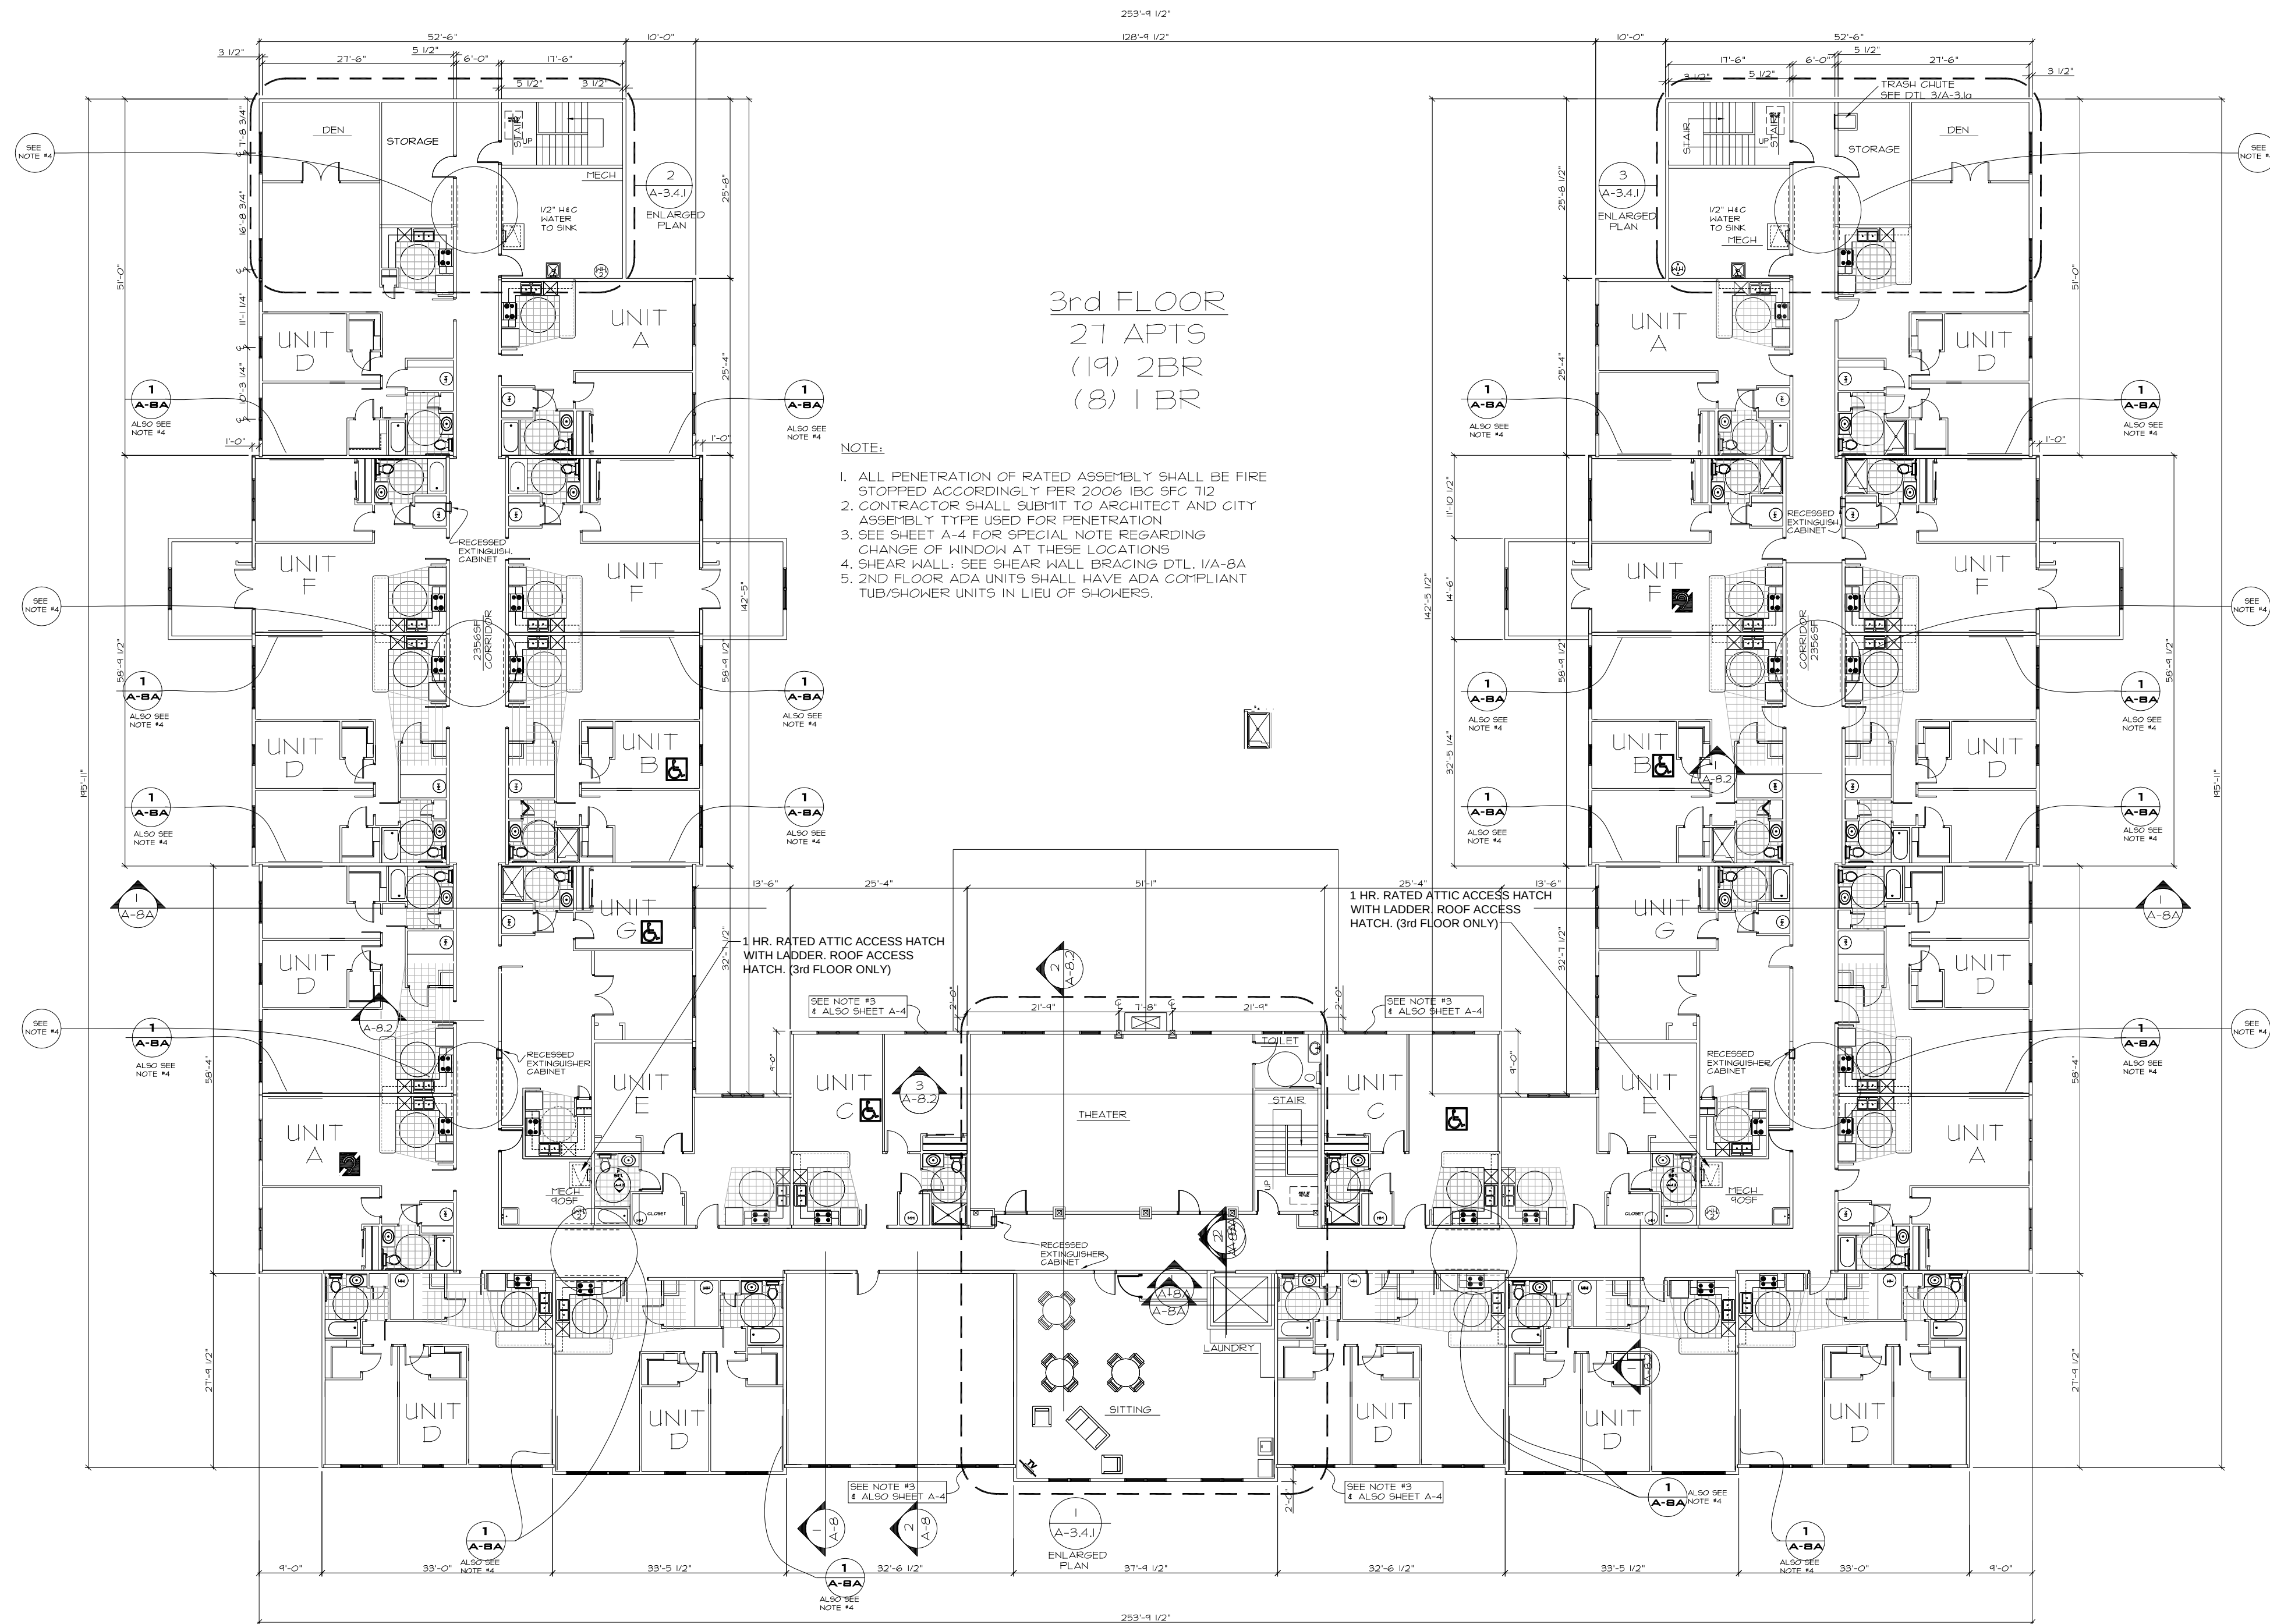

3RD FLOOR PLAN
SCALE: 1/16" = 1'-0"

STOCK DESIGN
ARCHITECTURE

307 N. 36TH STREET, SUITE 111
QUINDY, IL 62301
PHONE: 217-223-1795 FAX: 217-223-2357
EMAIL: ARCHITECT@STOCKDESIGNARCHITECTURE.COM

20JUL13
DATE:

MARCH 31, 2014
EXPIRES:

Signature
SIGNATURE

HUNTRES-CHASE APARTMENTS
ROCKDALE, TEXAS

REVISIONS
13MAY13
29JUN13
26JUN13
27JUN13
10JUL13
20JUL13

SHEET DESCRIPTION

THIRD FLOOR PLAN

JOB NO.: 13140
DATE: 05 APR. 13
DRAWN BY: MS

A-3.4

SHEET NO.