

Bellin & Pratt
architects, LLC
AA26000863

285 sevilla avenue
coral gables . florida . 33134
tel 305.447.1927
fax 305.443.5986

Marshall Bellin AR-5564
Glenn H Pratt, AIA, AR-9608

CONSULTANTS:

PROJECT NAME:

PI KAPPA ALPHA
FRATERNITY HOUSE

**5800 San Amaro Drive
Coral Gables, Florida 33134**

OWNER INFORMATION:

White Horse Holding Corporation
8347 West Range Cove
Memphis, TN 38125
901-748-1868 / Fax 901-748-3100

PERMIT SET

ISSUE DATE: 03.14.2013
PROJECT No.: 2010-01


DRAWN BY:

REVISIONS:

[illegible]

ALL DRAWING AND WRITTEN MATERIALS
HEREIN CONSTITUTE ORIGINAL WORK OF
THE ARCHITECT AND MAY ONLY BE
DUPLICATED WITH THEIR WRITTEN
CONSENT.

SEAL:

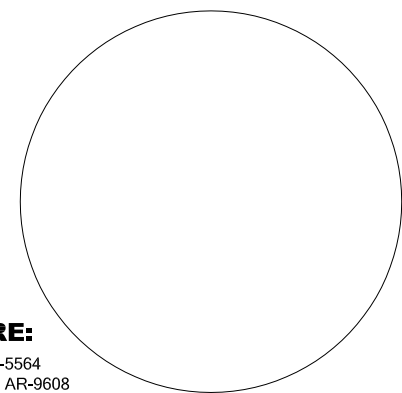

SIGNATURE:

Marshall Bellin AR-5584
Glenn H Pratt, AIA, AR-980

SHEET TITLE:


Proposed First Floor Plan

SCALE:
SCALE : 1/8"=1'-0"

SHEET No.:


A1.1

6/4/2013 11:40:19 AM, David

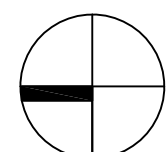


1
A1.1

PROPOSED FIRST FLOOR PLAN

 

SCALE: 1/8"=1'-0"

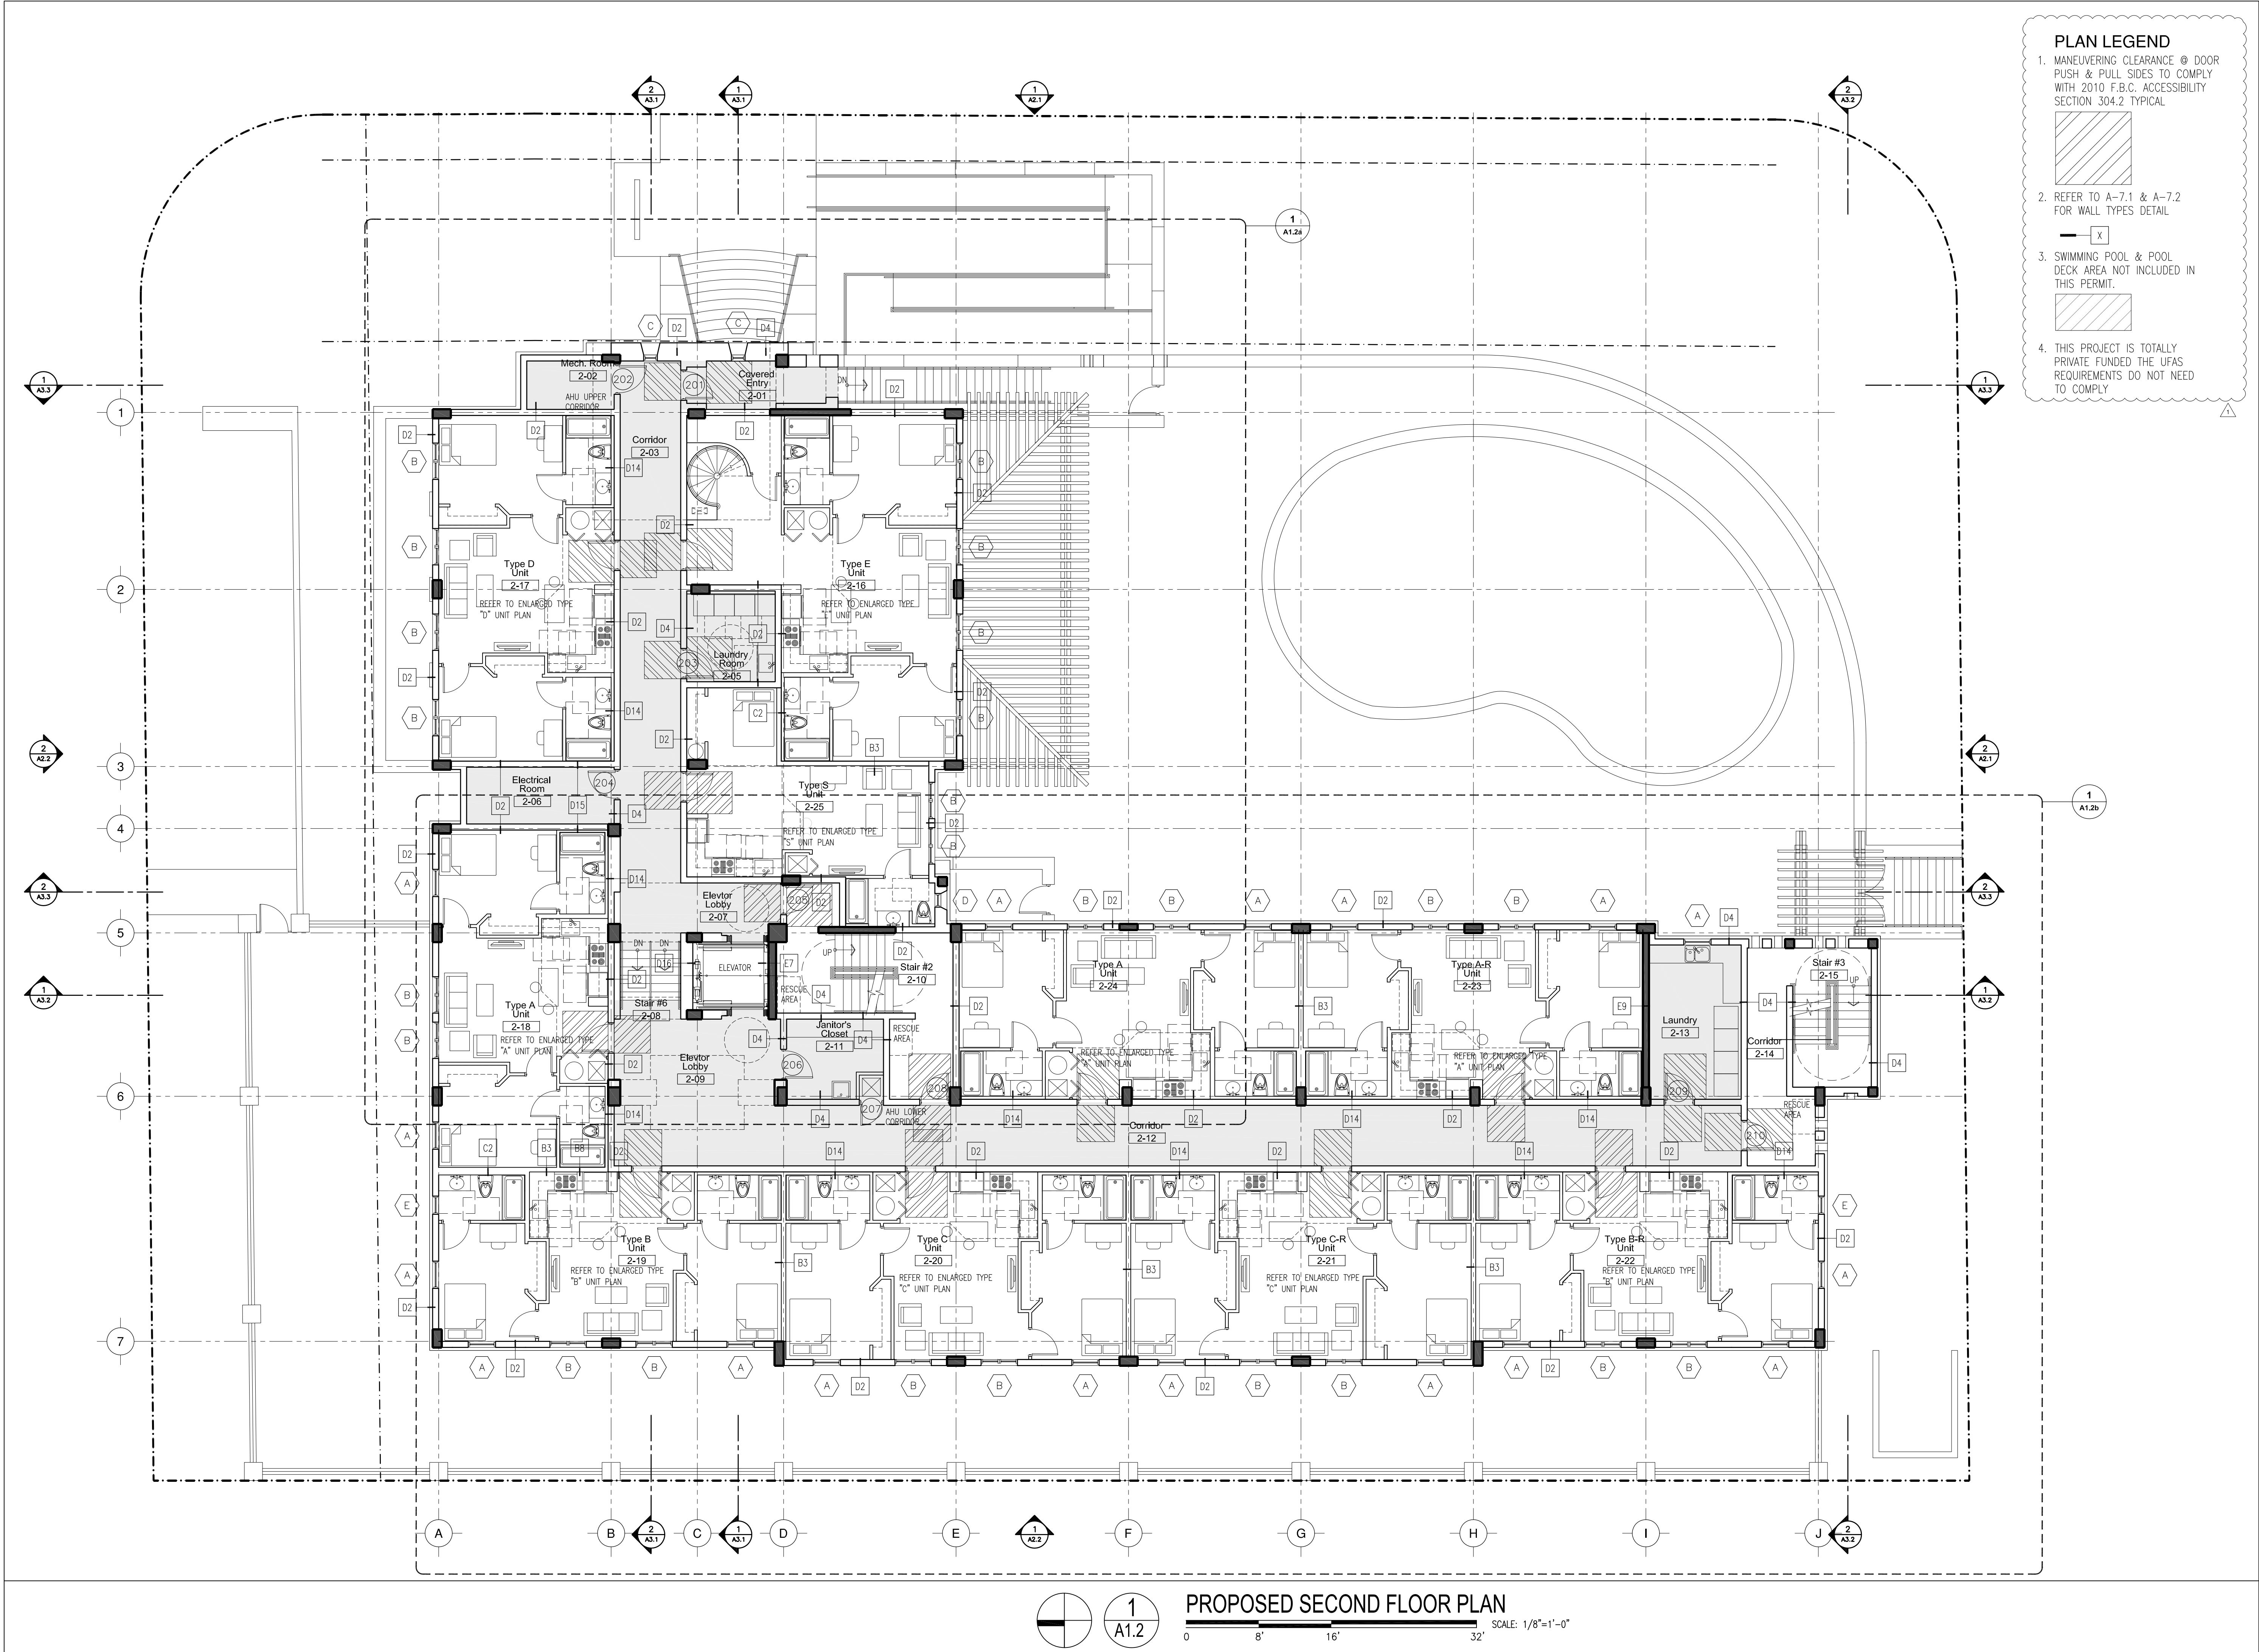

PLAN LEGEND

1. MANEUVERING CLEARANCE @ DOOR
PUSH & PULL SIDES TO COMPLY
WITH 2010 F.B.C. ACCESSIBILITY
SECTION 304.2 TYPICAL
2. REFER TO A-7.1 & A-7.2
FOR WALL TYPES DETAIL
3. SWIMMING POOL & POOL
DECK AREA NOT INCLUDED IN
THIS PERMIT.
4. THIS PROJECT IS TOTALLY
PRIVATE FUNDED THE UFAS
REQUIREMENTS DO NOT NEED
TO COMPLY

ARCHITECT:

Bellin & Pratt
architects, LLC
AA26000863

285 sevilla avenue
coral gables . florida . 33134
tel 305.447.1927
fax 305.443.5986

Marshall Bellin AR-5564
Glenn H Pratt, AIA, AR-9608

CONSULTANTS:

PROJECT NAME:

PI KAPPA ALPHA
FRATERNITY HOUSE

5800 San Amaro Drive
Coral Gables, Florida 33134

OWNER INFORMATION:

White Horse Holding Corporation
8347 West Range Cove
Memphis, TN 38125
901-748-1868 / Fax 901-748-3100

PERMIT SET

ISSUE DATE: 07.18.2013
PROJECT No.: 2010-01

DRAWN BY:
APPROVED BY:

REVISIONS:

No.	Date	Description
1	08-08-13	BLDG. OPT. COMMENTS
2	10-03-13	ZONING OPT. COMMENTS
3	XX-XX-XX	-

ALL DRAWING AND WRITTEN MATERIALS
HEREIN CONSTITUTE ORIGINAL WORK OF
THE ARCHITECT AND MAY ONLY BE
DUPLICATED WITH THEIR WRITTEN
CONSENT.

SEAL:

SIGNATURE:

Marshall Bellin AR-5564
Glenn H Pratt, AIA, AR-9608

SHEET TITLE:

Proposed Second
Floor Plan

SCALE:

SCALE : 1/8"=1'-0"

SHEET No.:

A1.2

Bellin & Pratt
architects, LLC
AA26000863

Marshall Bellin AR-5564
Glenn H Pratt, AIA, AR-9608

PROJECT NAME:

**5800 San Amaro Drive
Coral Gables, Florida 33134**

White Horse Holding Corporation
8347 West Range Cove
Memphis, TN 38125
901-748-1868 / Fax 901-748-3100

ISSUE DATE: 03.14.2013
PROJECT No.: 2010-01

REVISIONS:

[illegible]**SEAL:**



Marshall Bellin AR-5584
Glenn H Pratt, AIA, AR-9608

Proposed Third Floor Plan

SHEET No.:

A1.3

3/4/2013 11:39:16 AM, David

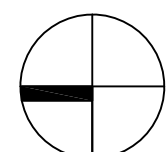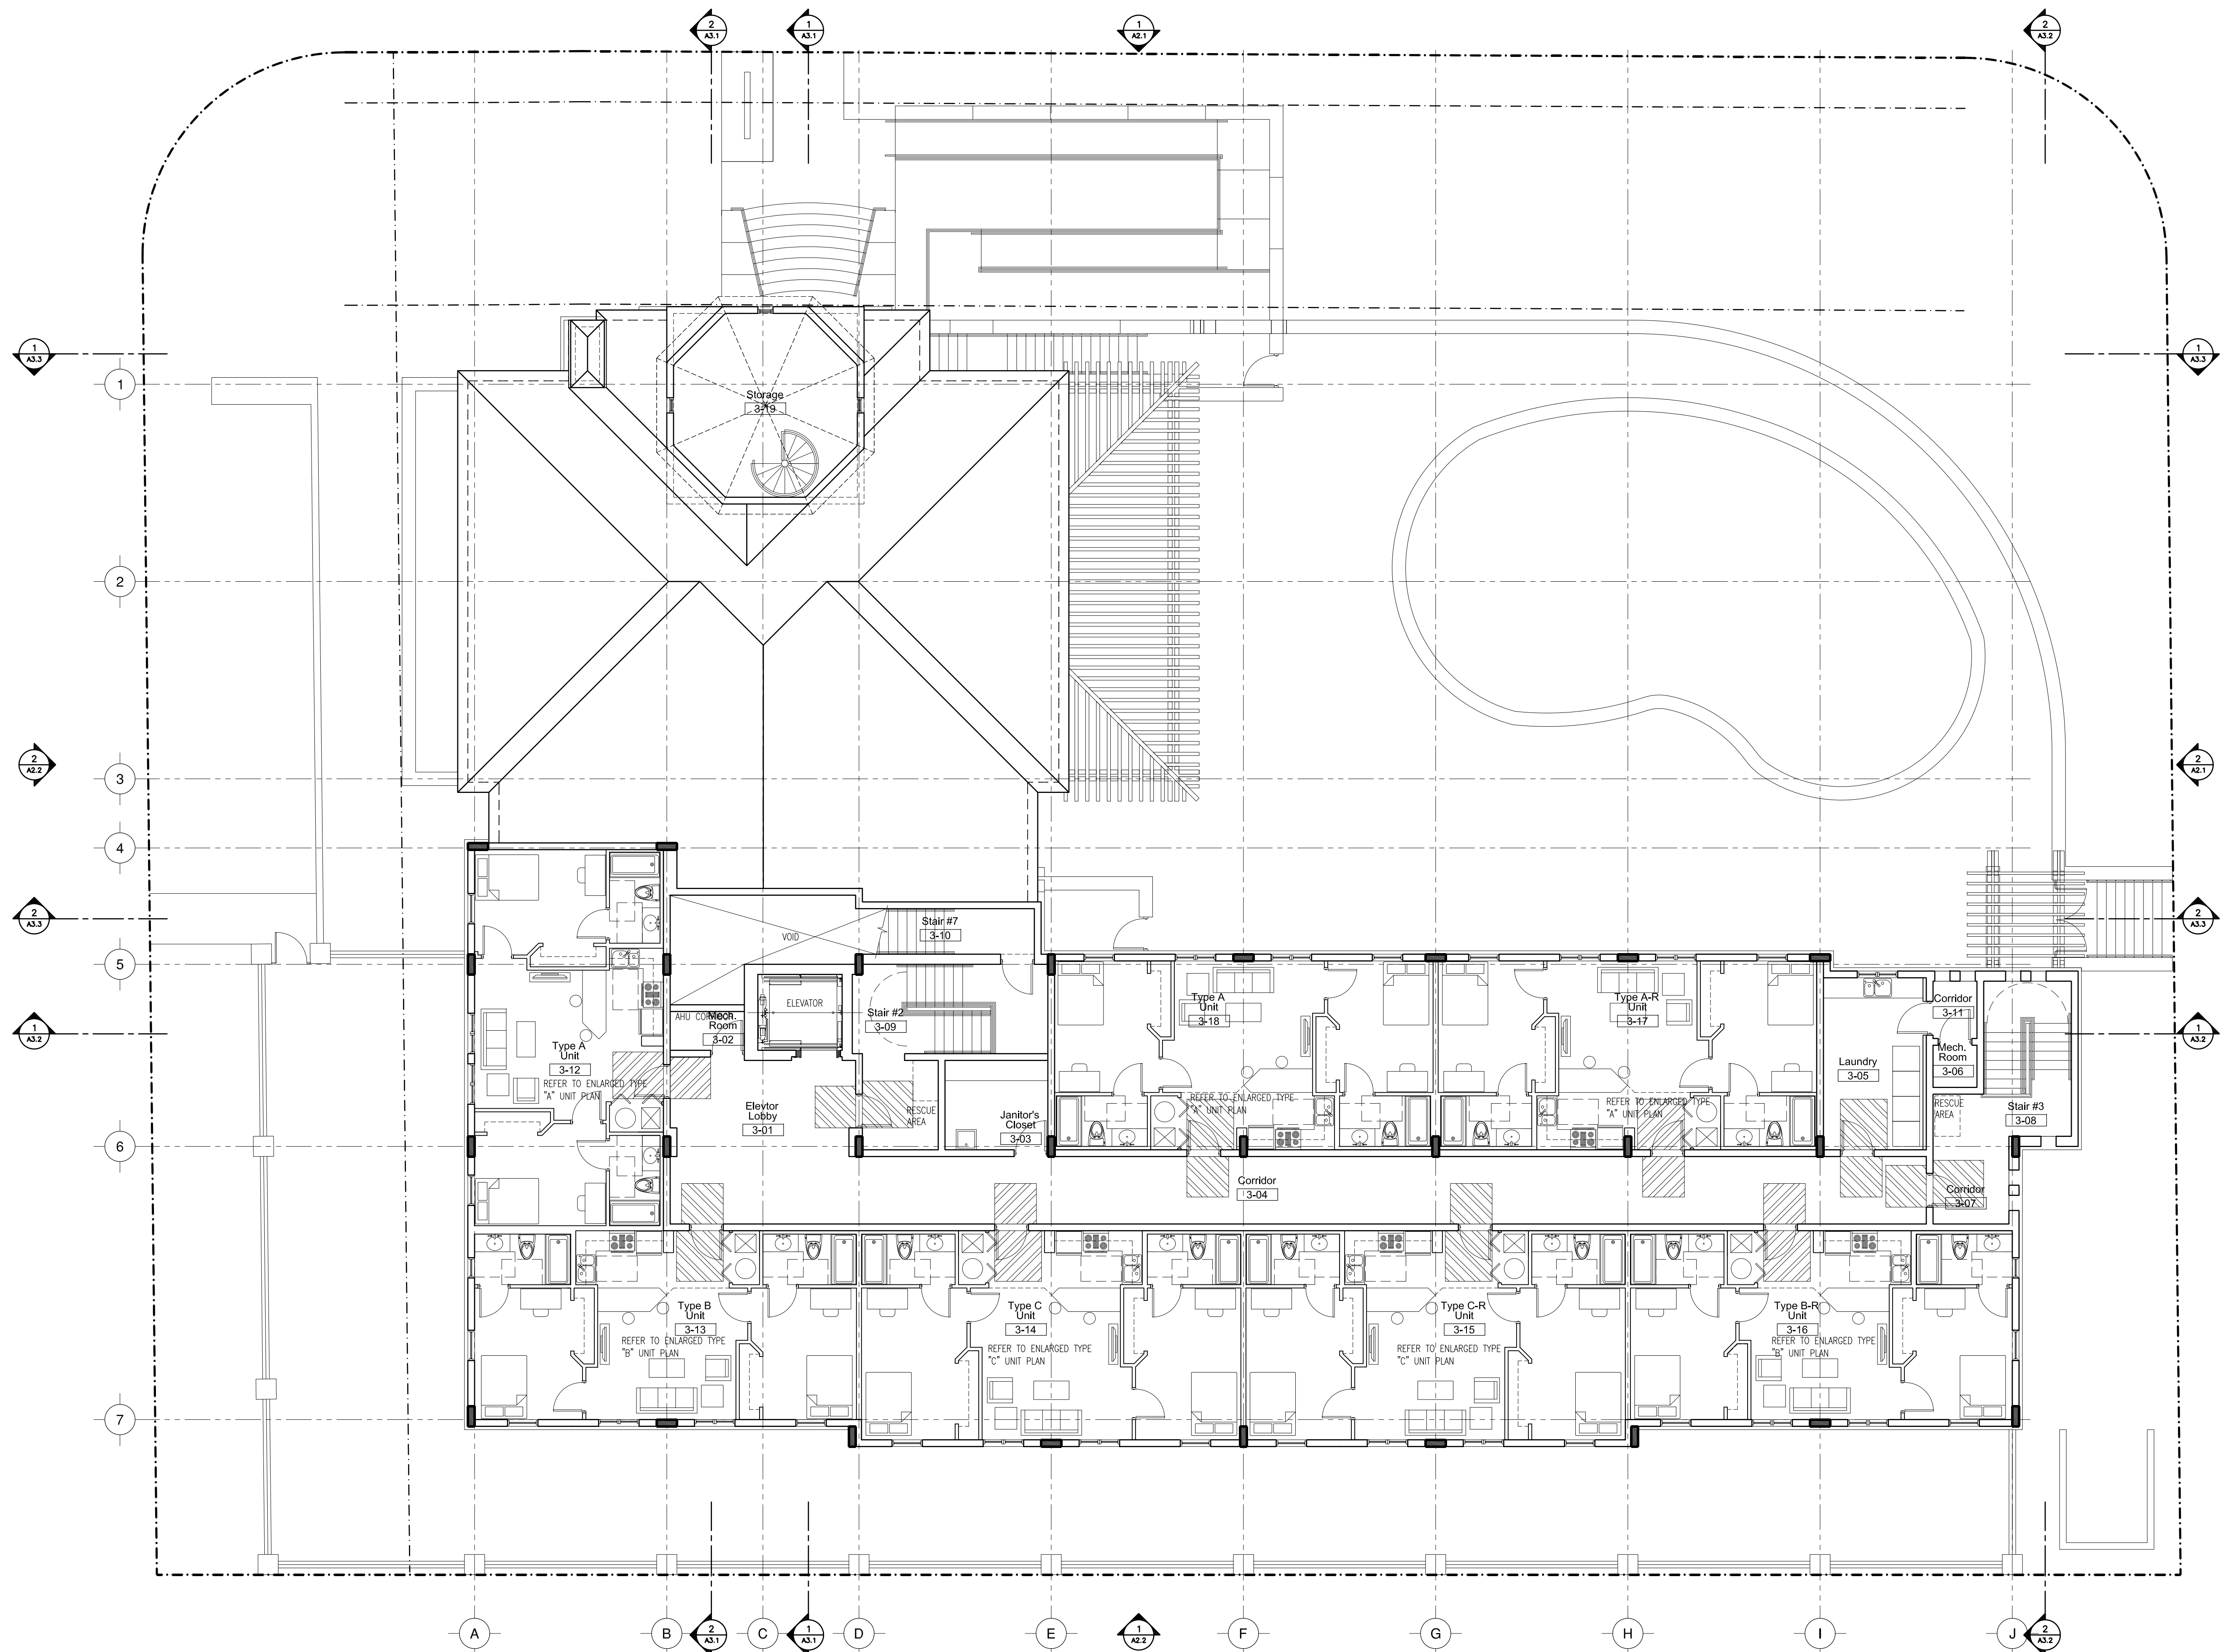

1
A1.3

PROPOSED THIRD FLOOR PLAN



SCALE: 1/8"=1'-0"



Bellin & Pratt
architects, LLC
AA26000863

Marshall Bellin AR-5564
Glenn H Pratt, AIA, AR-9608

PI KAPPA ALPHA
FRATERNITY HOUSE

OWNER INFORMATION:
White Horse Holding Corporation
8347 West Range Cove
Memphis, TN 38125
901-748-1868 / Fax 901-748-3100

A1.4

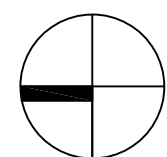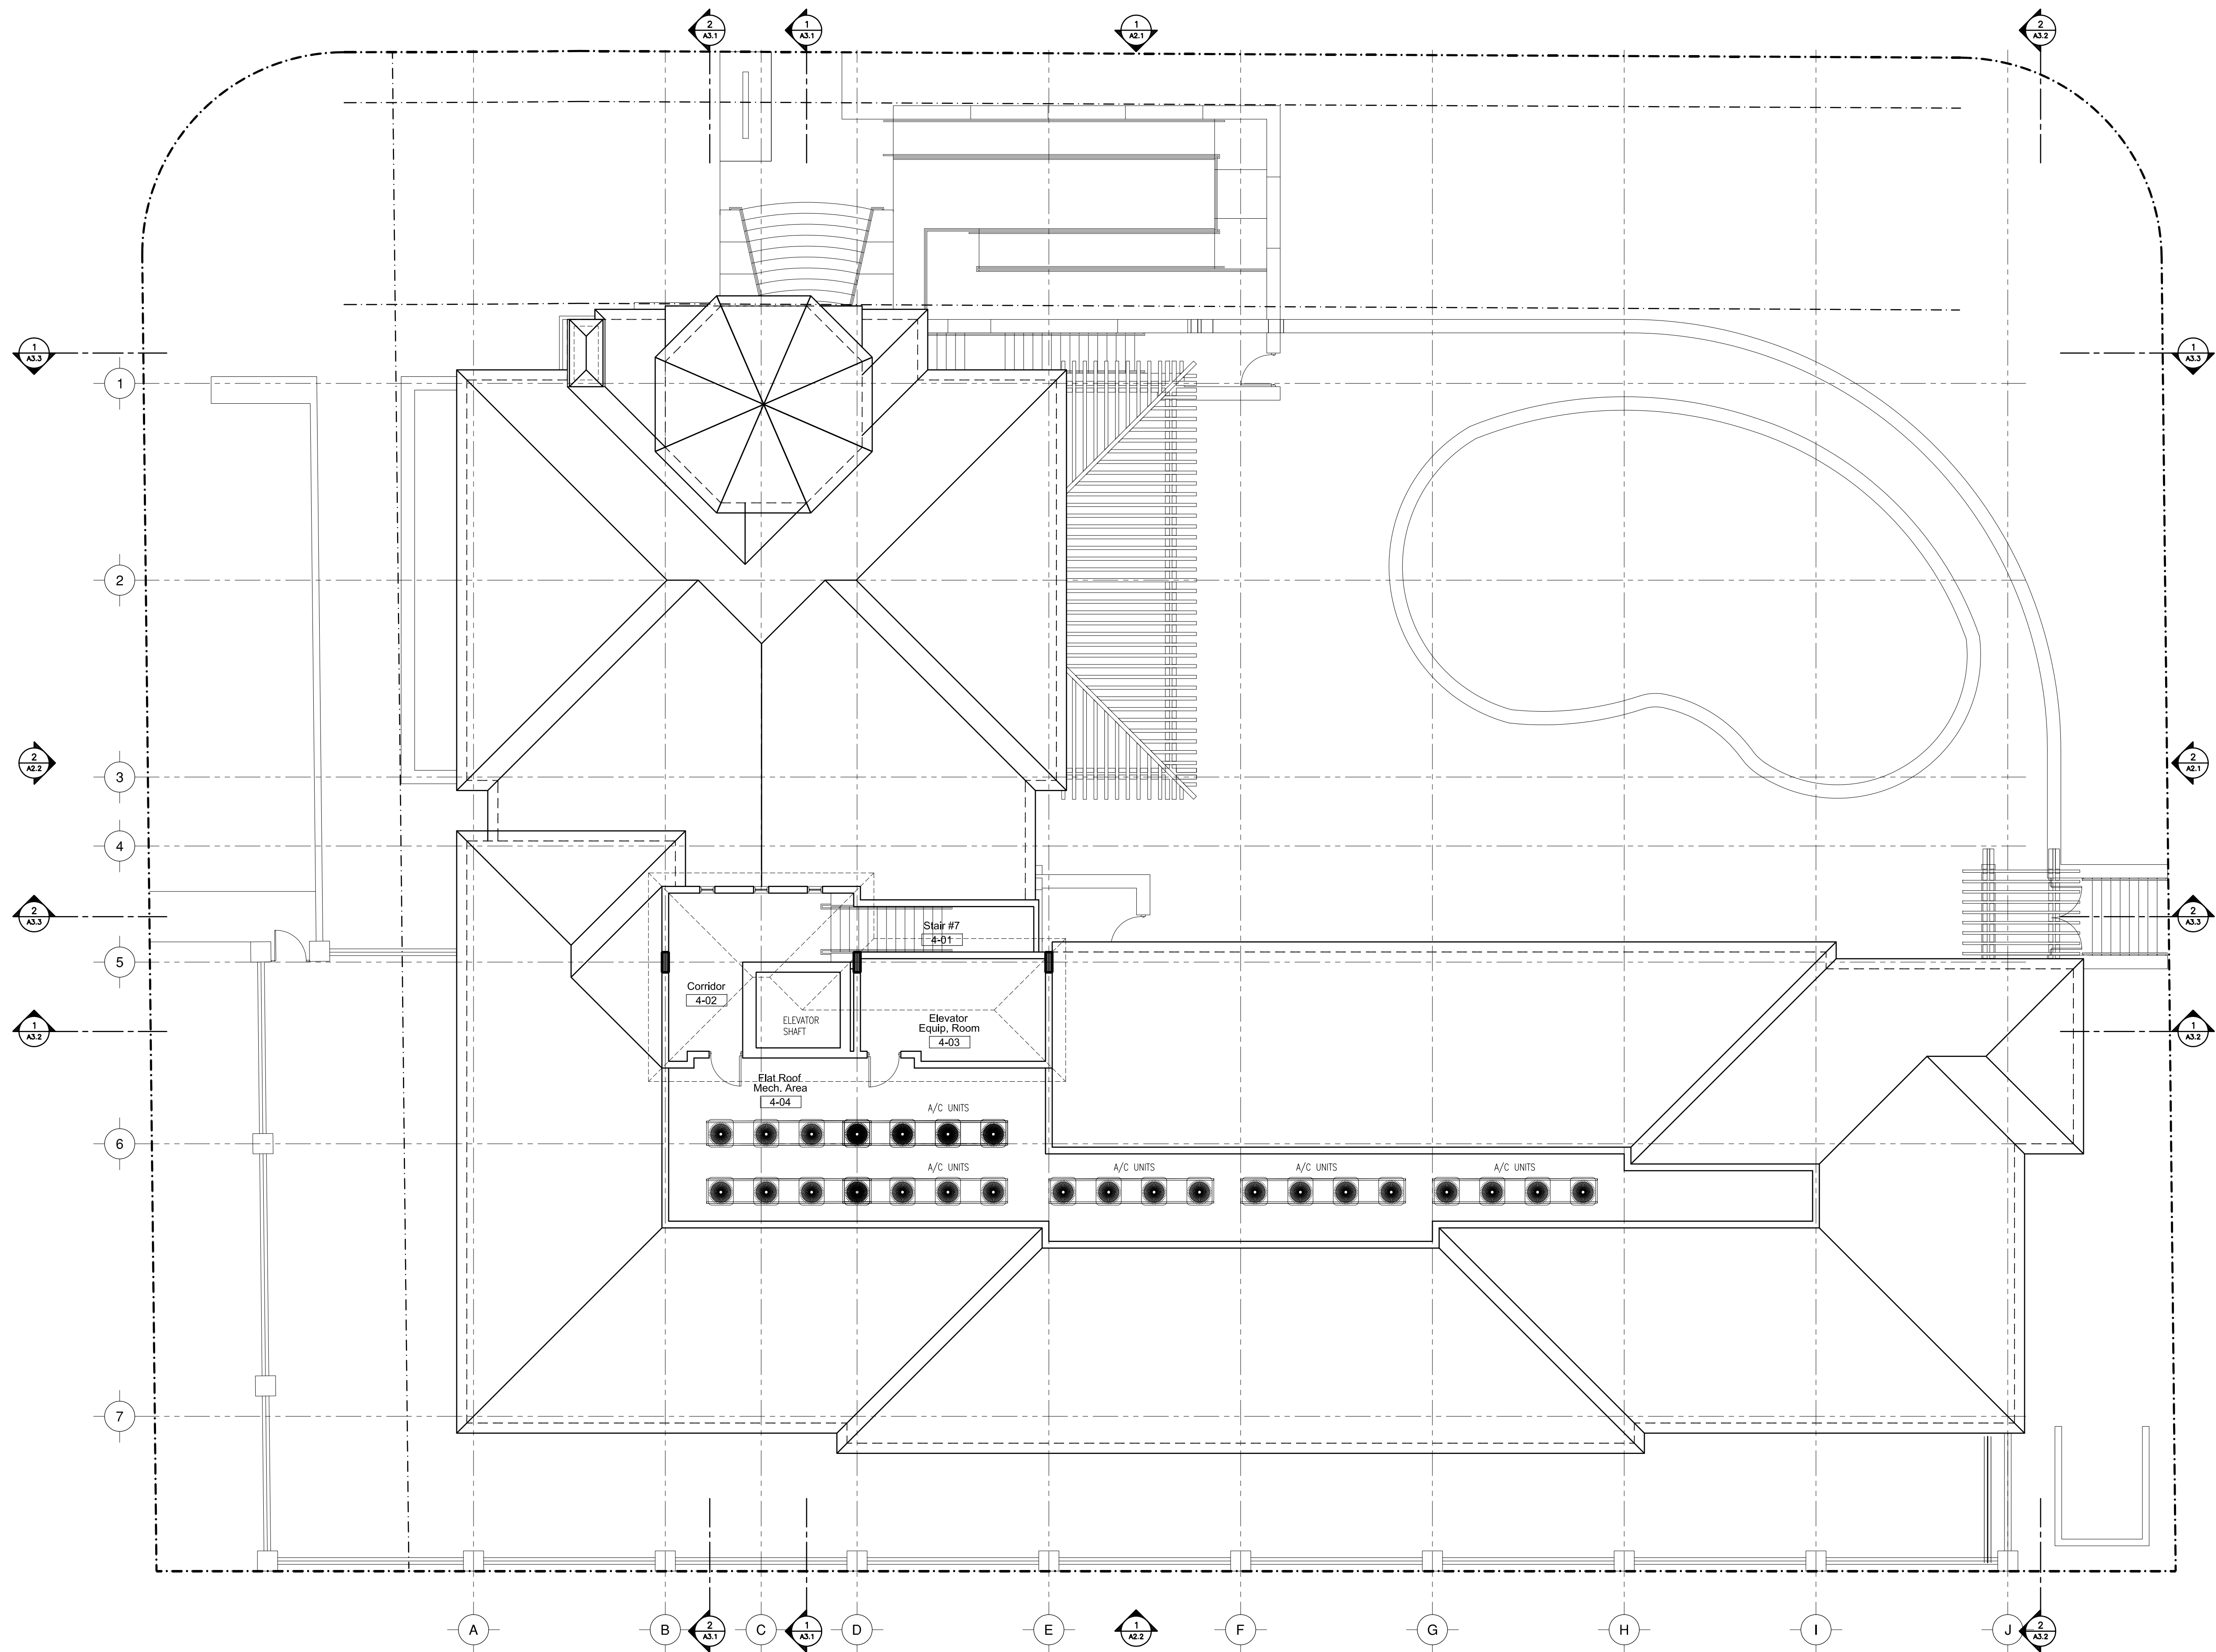

1
A1.4

0 8' 16' 32' SCALE: 1/8" = 1'-0"