


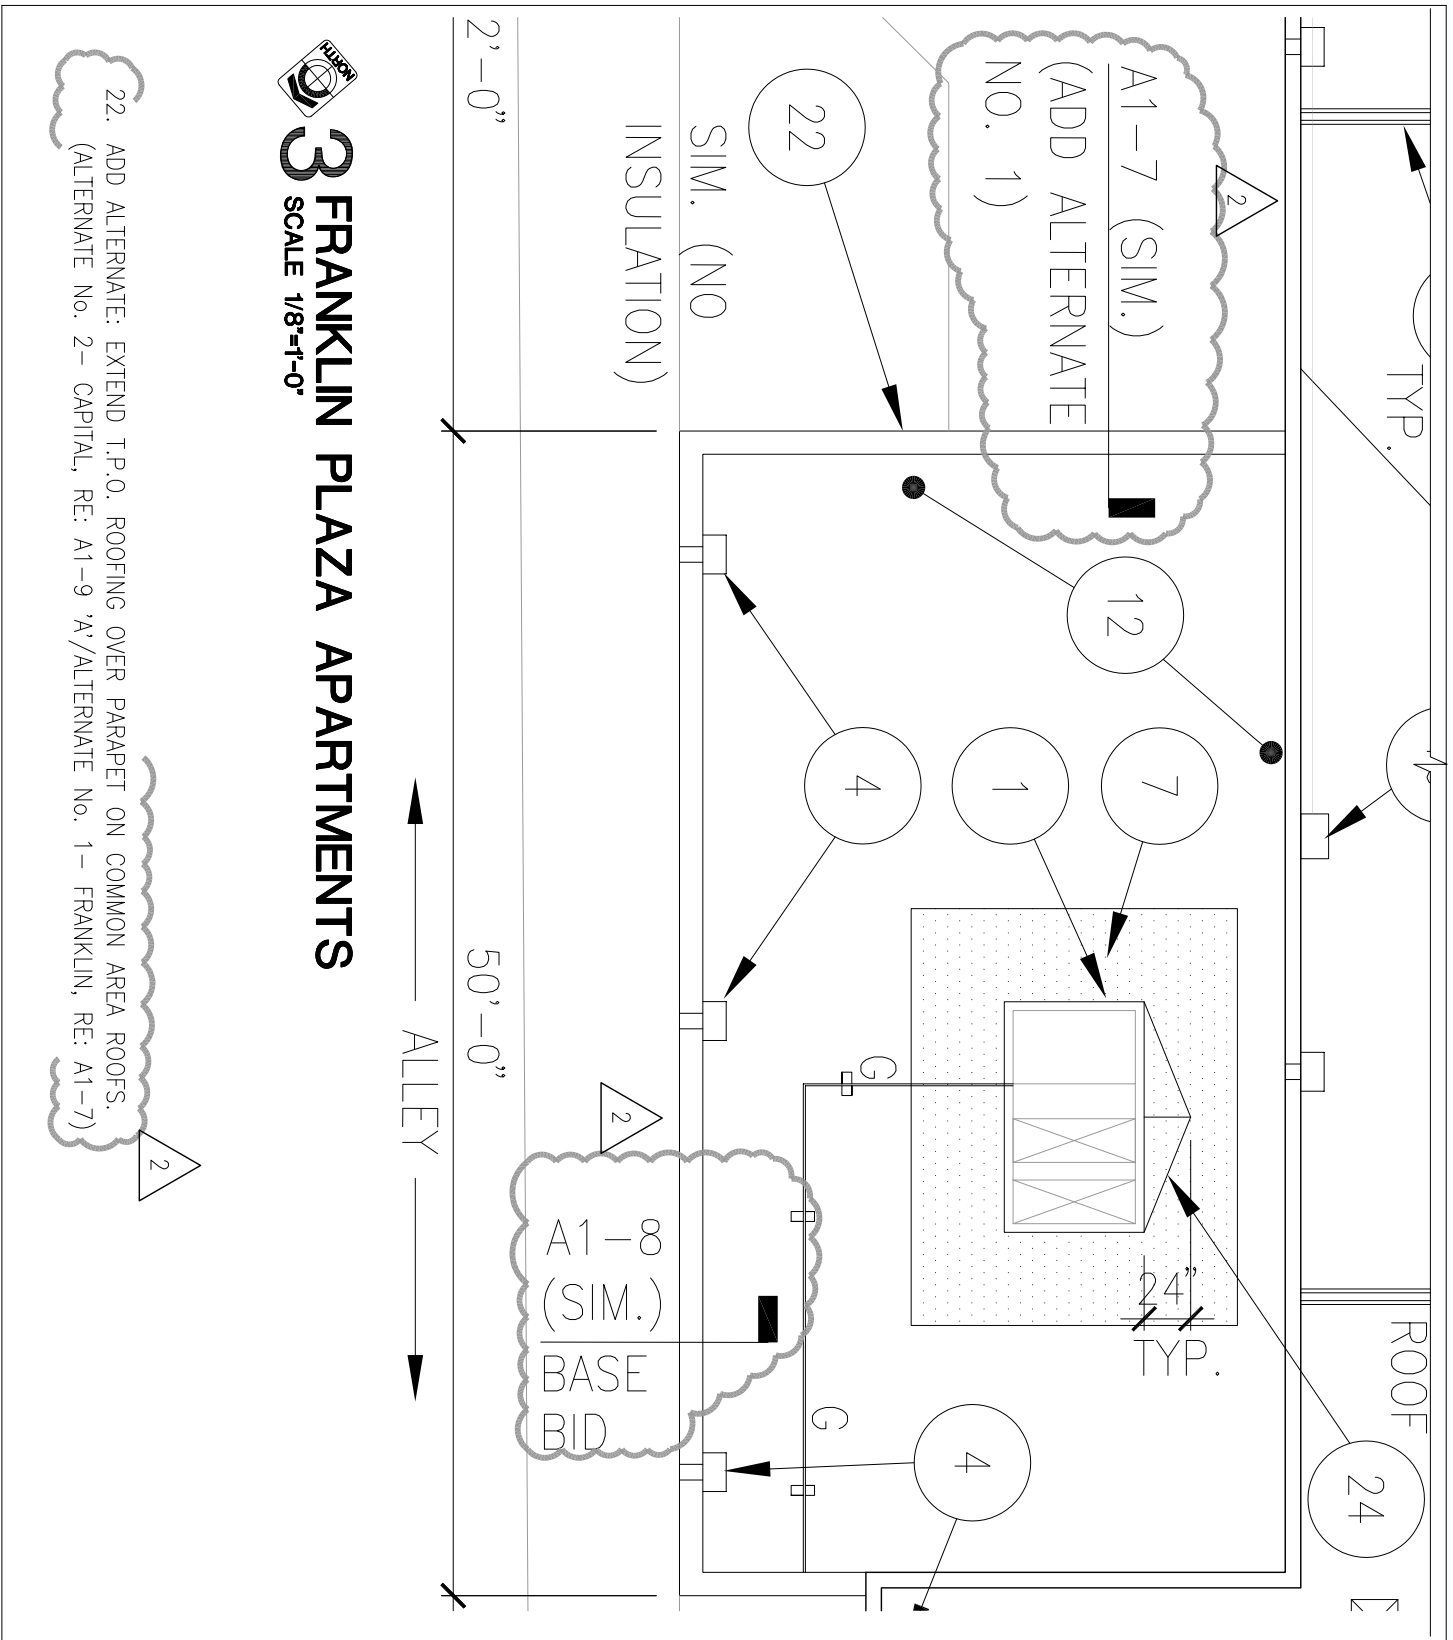

DRAWING NAME:

ROOF PLAN & DETAILS

RE-ROOF of CAPITAL & FRANKLIN PLAZA APRT'S

PROJECT NO. 09067.00

680 CUNNINGHAM PLACE & 1555 FRANKLIN BOISE, ID

CSHQA

C.W. MOORE PLAZA
250 S. 5TH ST. BOISE, ID 83702
(208) 343-4635 FAX (208) 343-1858

ADDENDUM NO. 2

DRAWING NUMBER:

A1-1

SHEET REFERENCE:

A1

SCALE:

1/8"=1'-0"

DATE:

07-17-09