
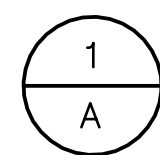


n:\arris_jobs\0416.pj\sheets.db_p.sht 10/29/2008-12:14

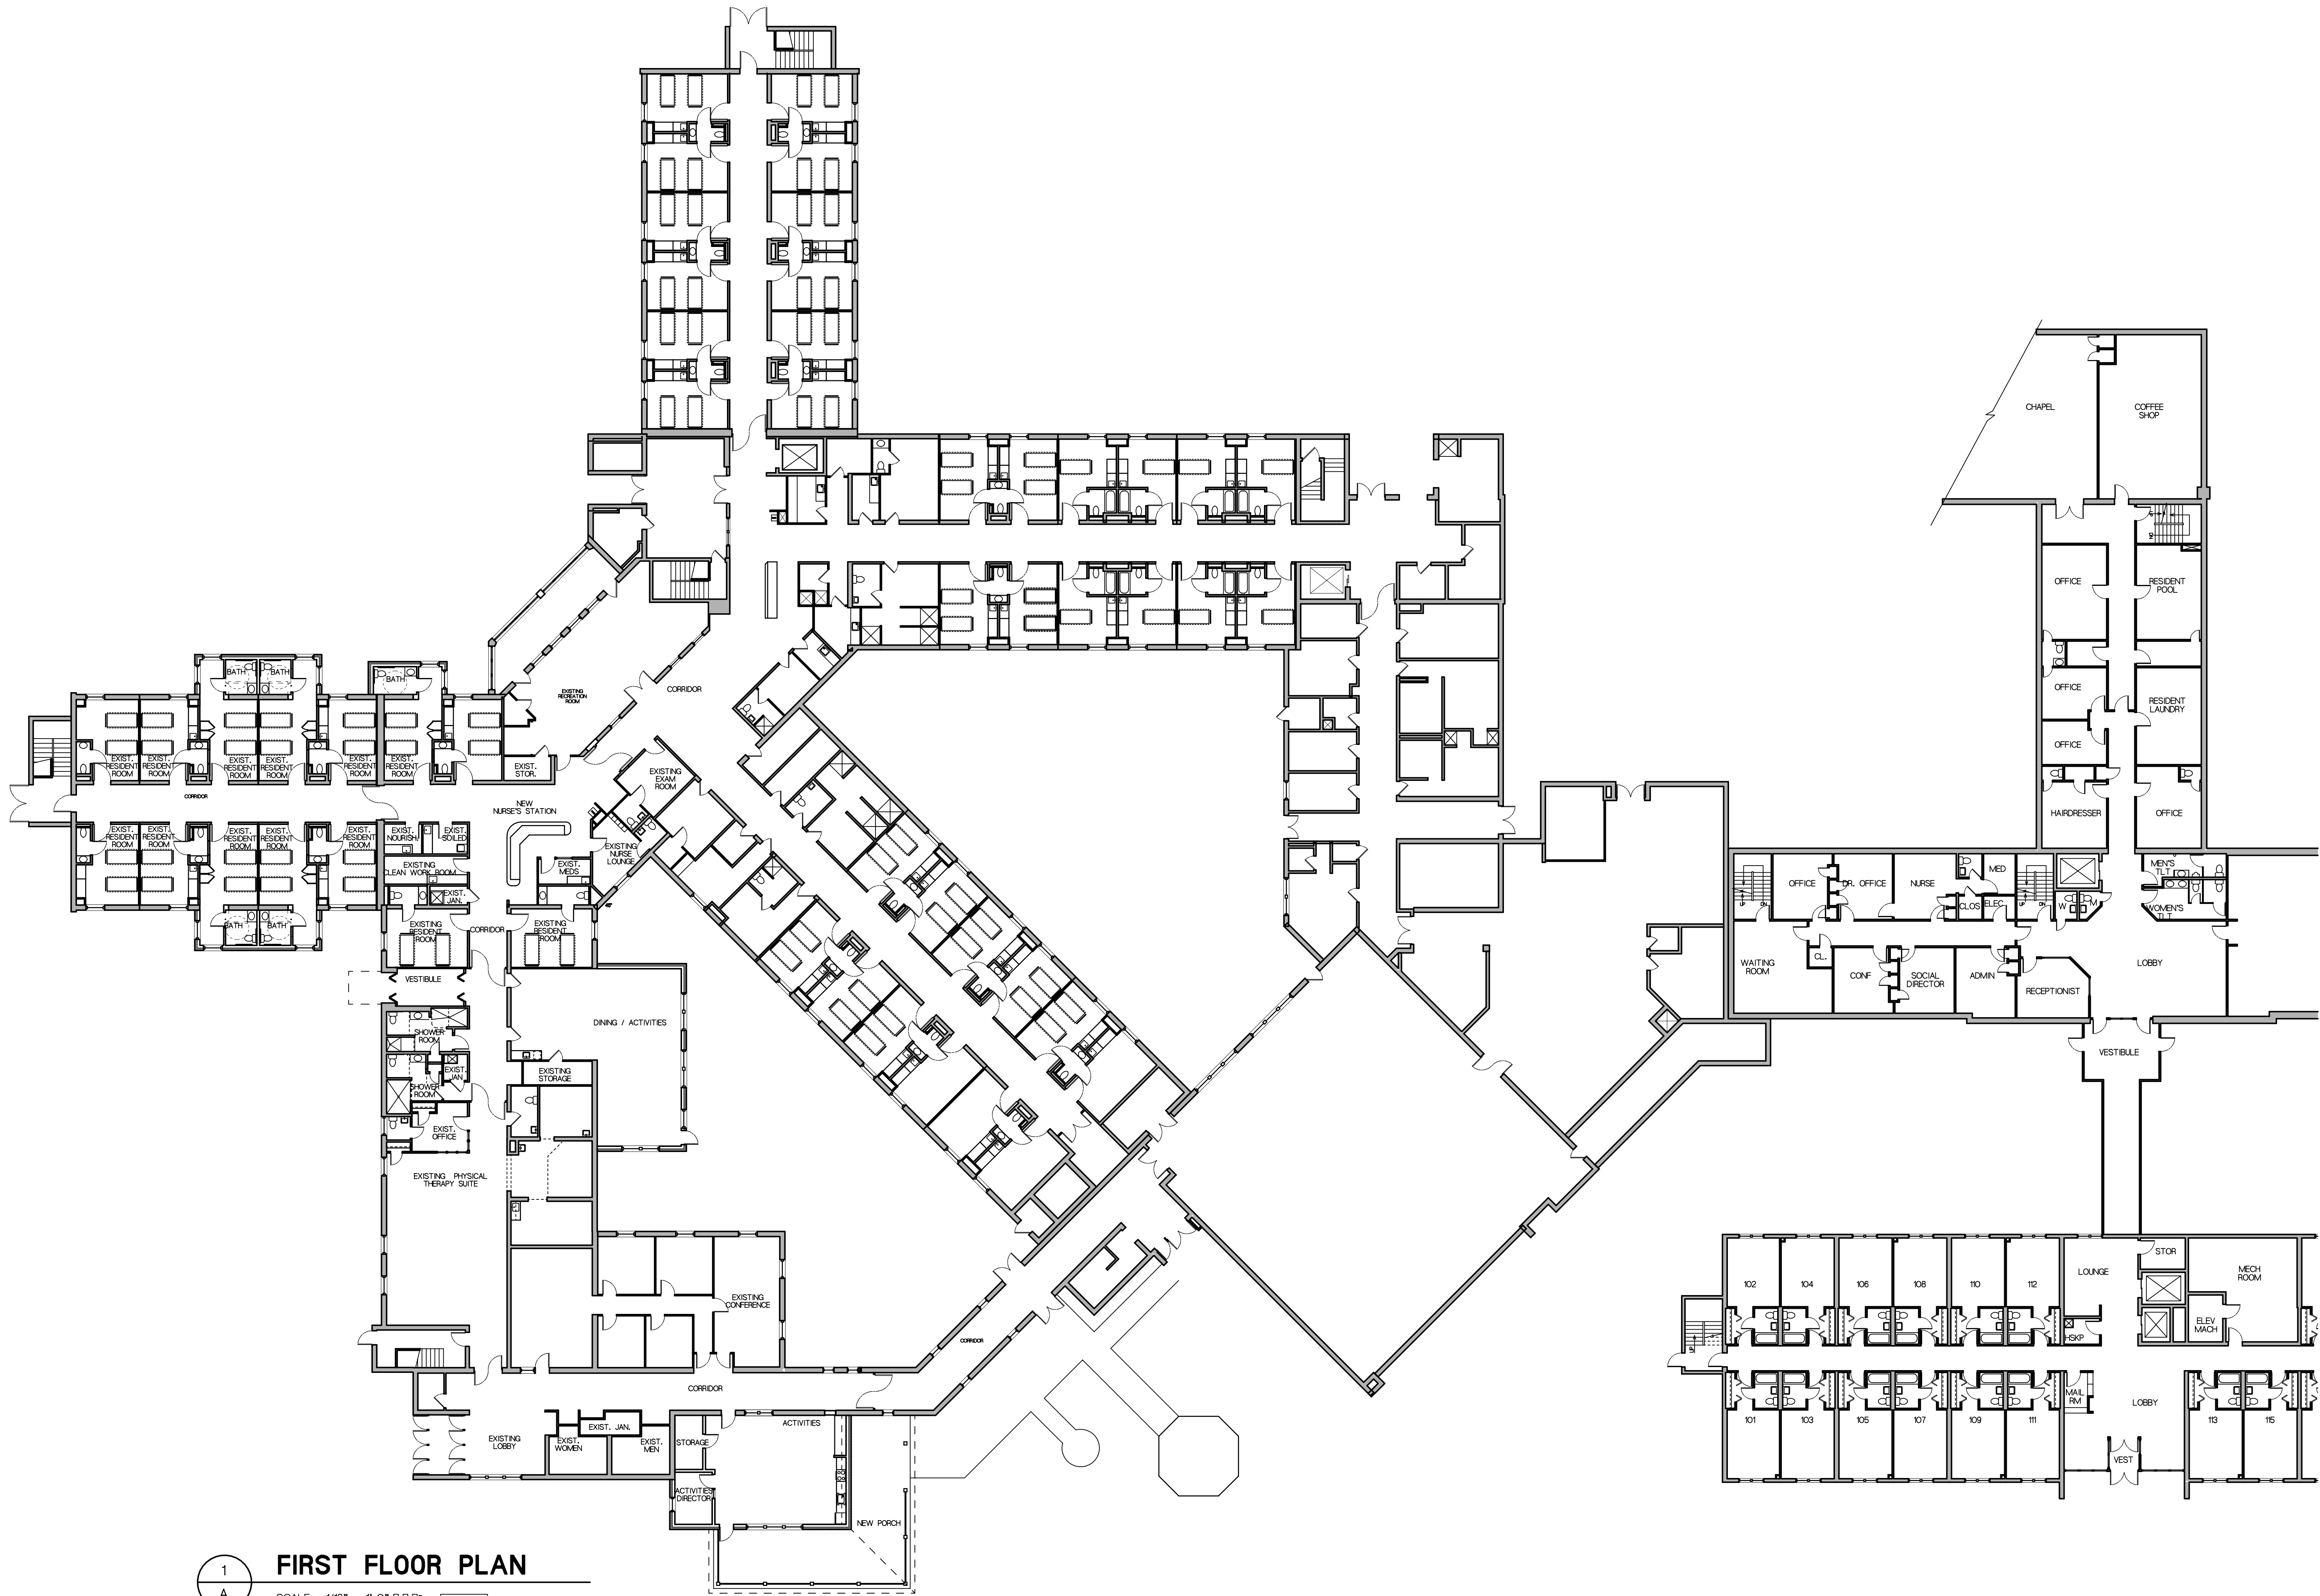

FIRST FLOOR PLAN

SCALE: 1/16" = 1'-0" 1"=12'-0"

SAINT MARY'S CATHOLIC HOME

**210 SAINT MARY'S DRIVE
CHERRY HILL, NEW JERSEY 08003**

FIRST FLOOR PLAN

**DONNELLY WAGNER NELSON
ARCHITECTS LLC**

voice: 856 235 5760
fax: 856 235 5332
donnellywagner.com

282 Chester Avenue
PO Box 594
Moorestown, NJ 08057-0594

Michael J. Donnelly, AIA
NJ license A10464

PROJECT NO. 0416
DRAWN BY CLS
DATE 8/19/08
REVISIONS

A