
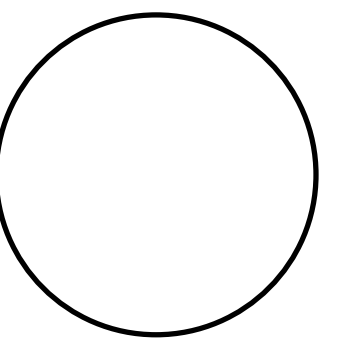


MCMUSA, LLC.

181 WELLS AVE., NEWTON, MA 02459
TEL.(617)969-1900 FAX(617)964-8297

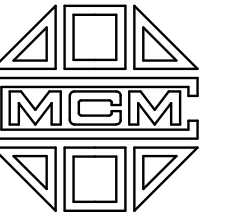

All ideas, designs, arrangements, drawings and specifications are owned by, and the property of this office and were created, evolved and developed for use on, and in connection with the specified project. None of such ideas, designs, arrangements or plans shall be used by or disclosed to any person, firm or corporation for any purpose whatsoever without the written permission of this design office.
©2007, MCMUSA, LLC.

NOTE:
All sub-trades and fabricators shall be responsible for field verifying all dimensions to ensure proper location and fit of all field construction and manufactured items called for or shown in this drawing.

NO.	DATE	REVISIONS	BY
6	03/27/08	ADDENDUM	MCM

APPROVED
APPROVED AS NOTED
DATE:
BY:

THE APPROVAL OF THIS DOCUMENT CONSTITUTES AN ACCEPTANCE OF ALL ITS CONTENT. DESIGN CHANGES AFTER THIS APPROVAL REQUESTED BY THE CLIENT WILL BE SUBJECT TO ADDITIONAL CHARGES

PROJECT:


**NEWTON-WELLESLEY
ORTHOPEDICS**

54 WASHINGTON ST.
WELLESLEY, MA 02481


DRAWING TITLE:

FLOOR PLAN

DATE: 03/27/08
SCALE: As indicated
DRAWN: M.P.M./R.C.
CHECKED: G.C.
DRAWING NO:
A1.0
PROJECT NO:
07114

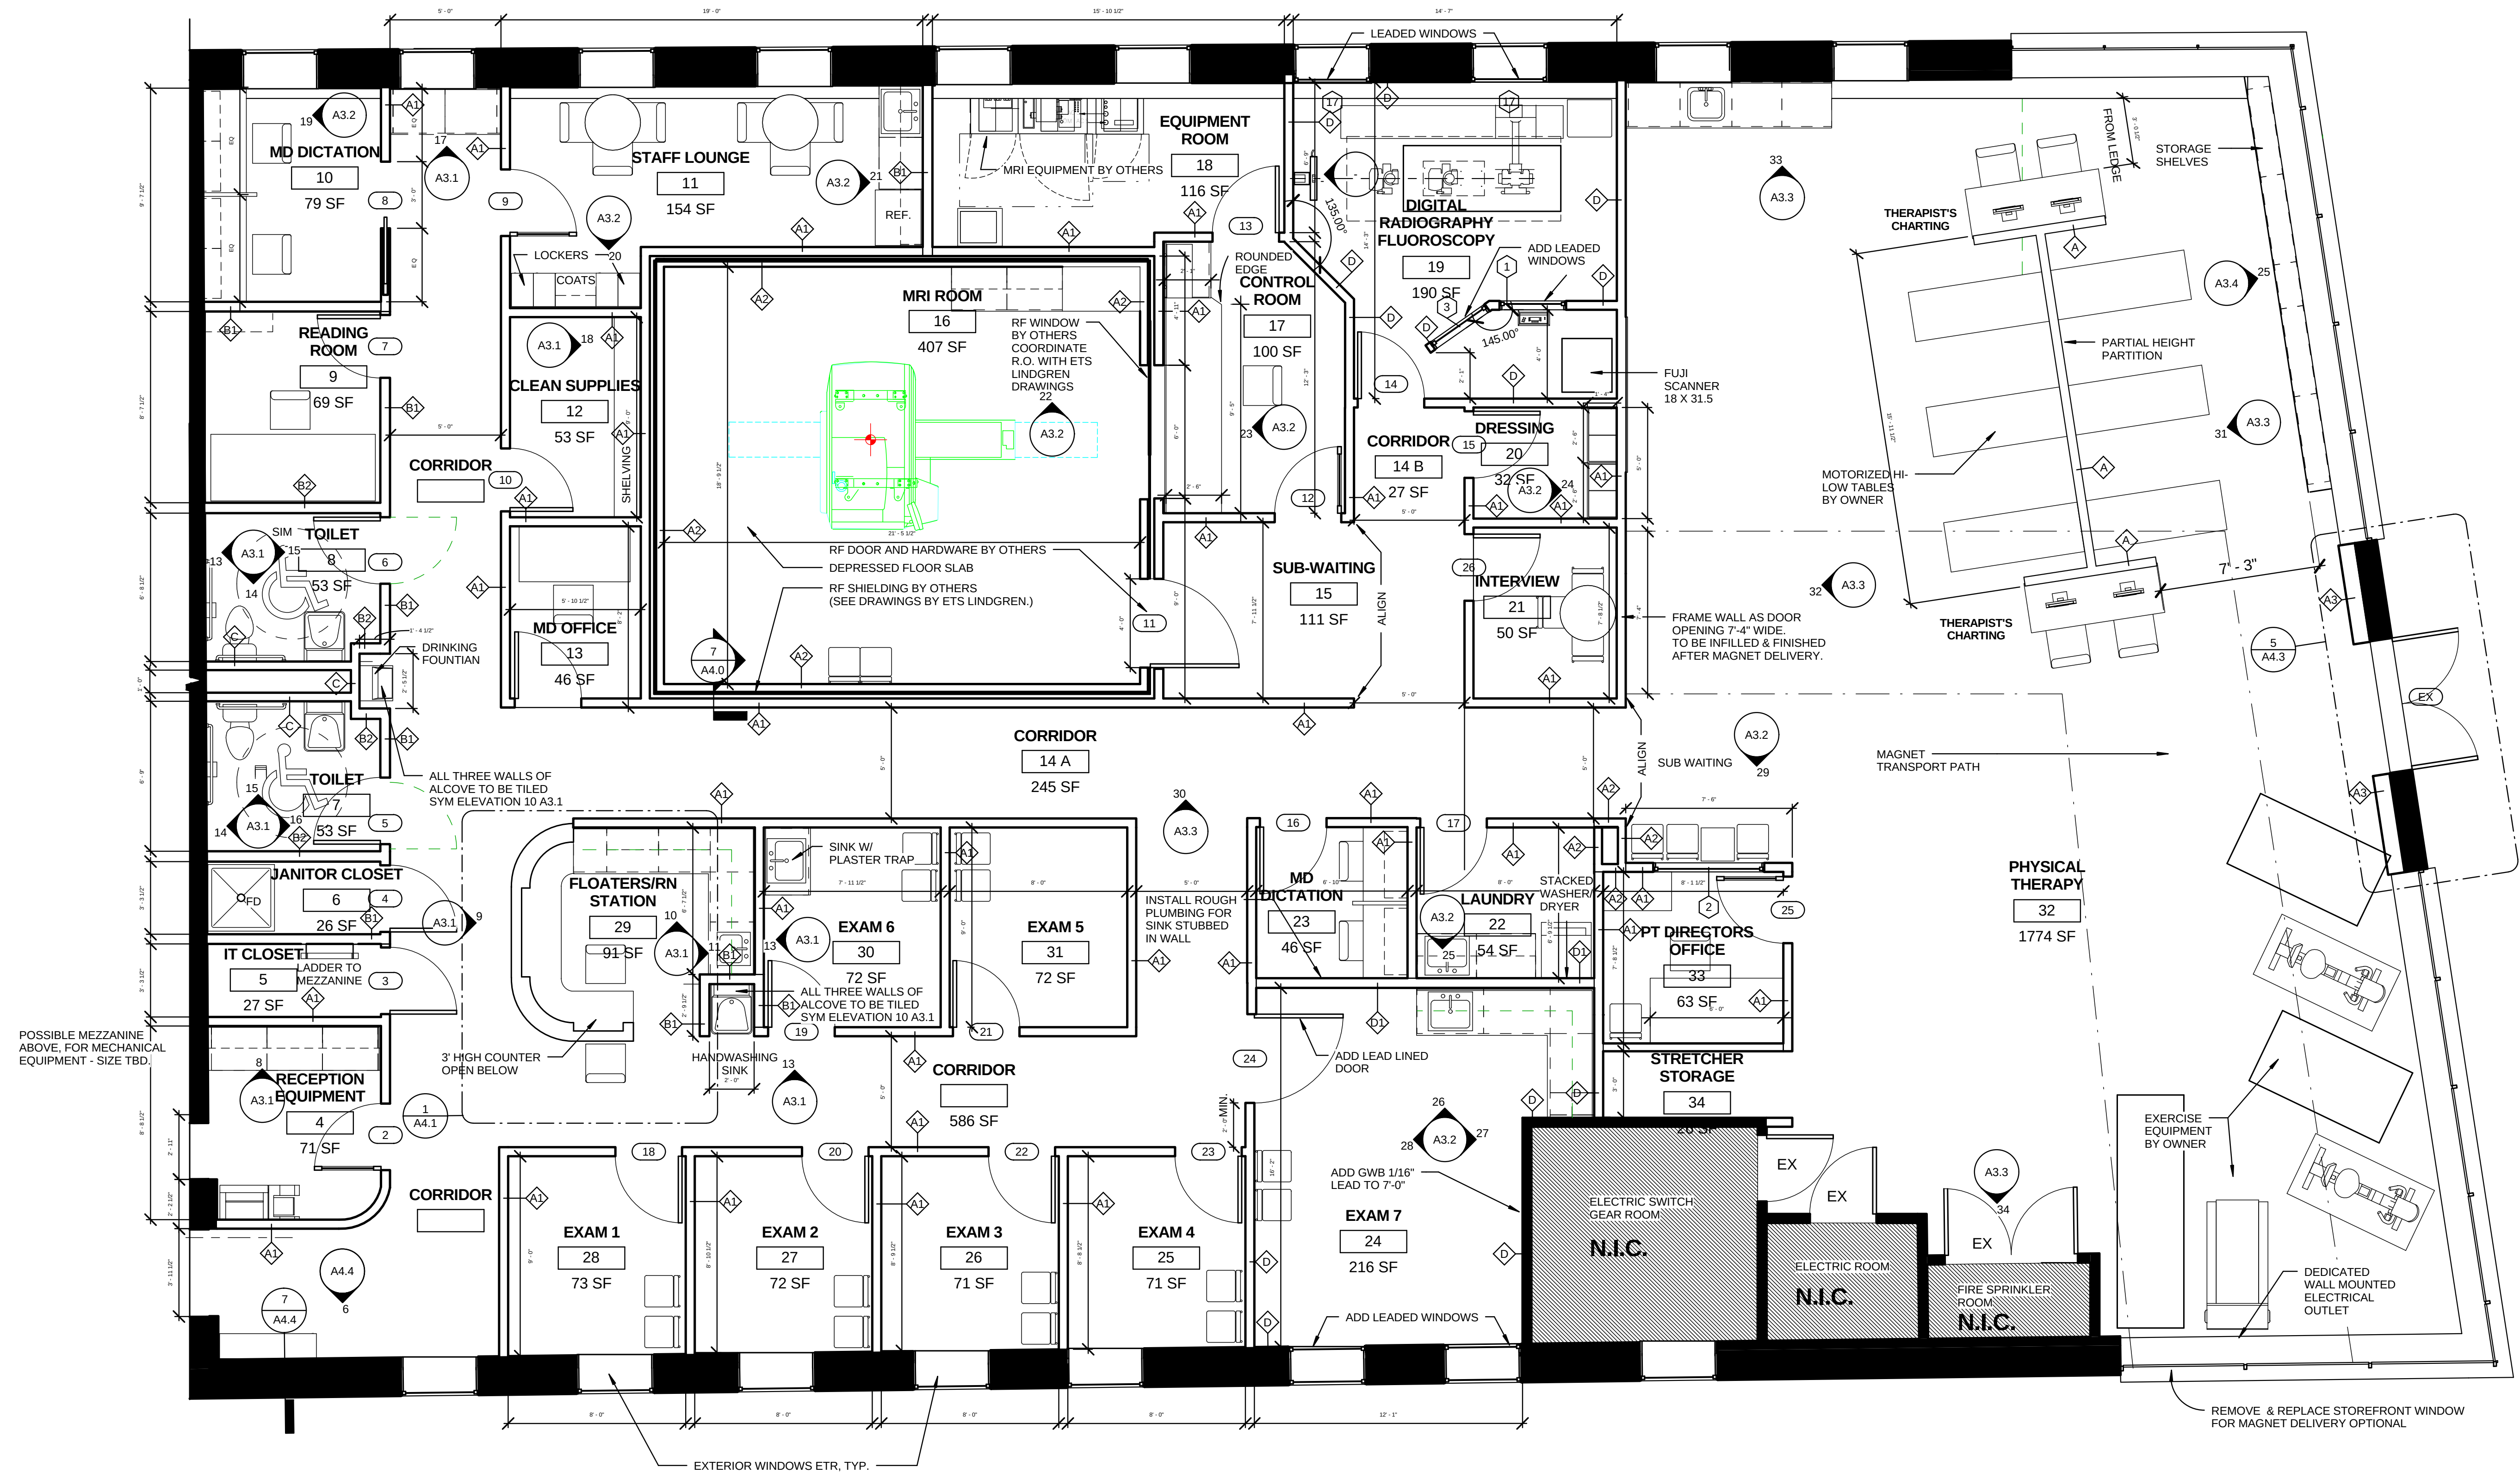

POSSIBLE MEZZANINE
ABOVE, FOR MECHANICAL
EQUIPMENT - SIZE TBD.

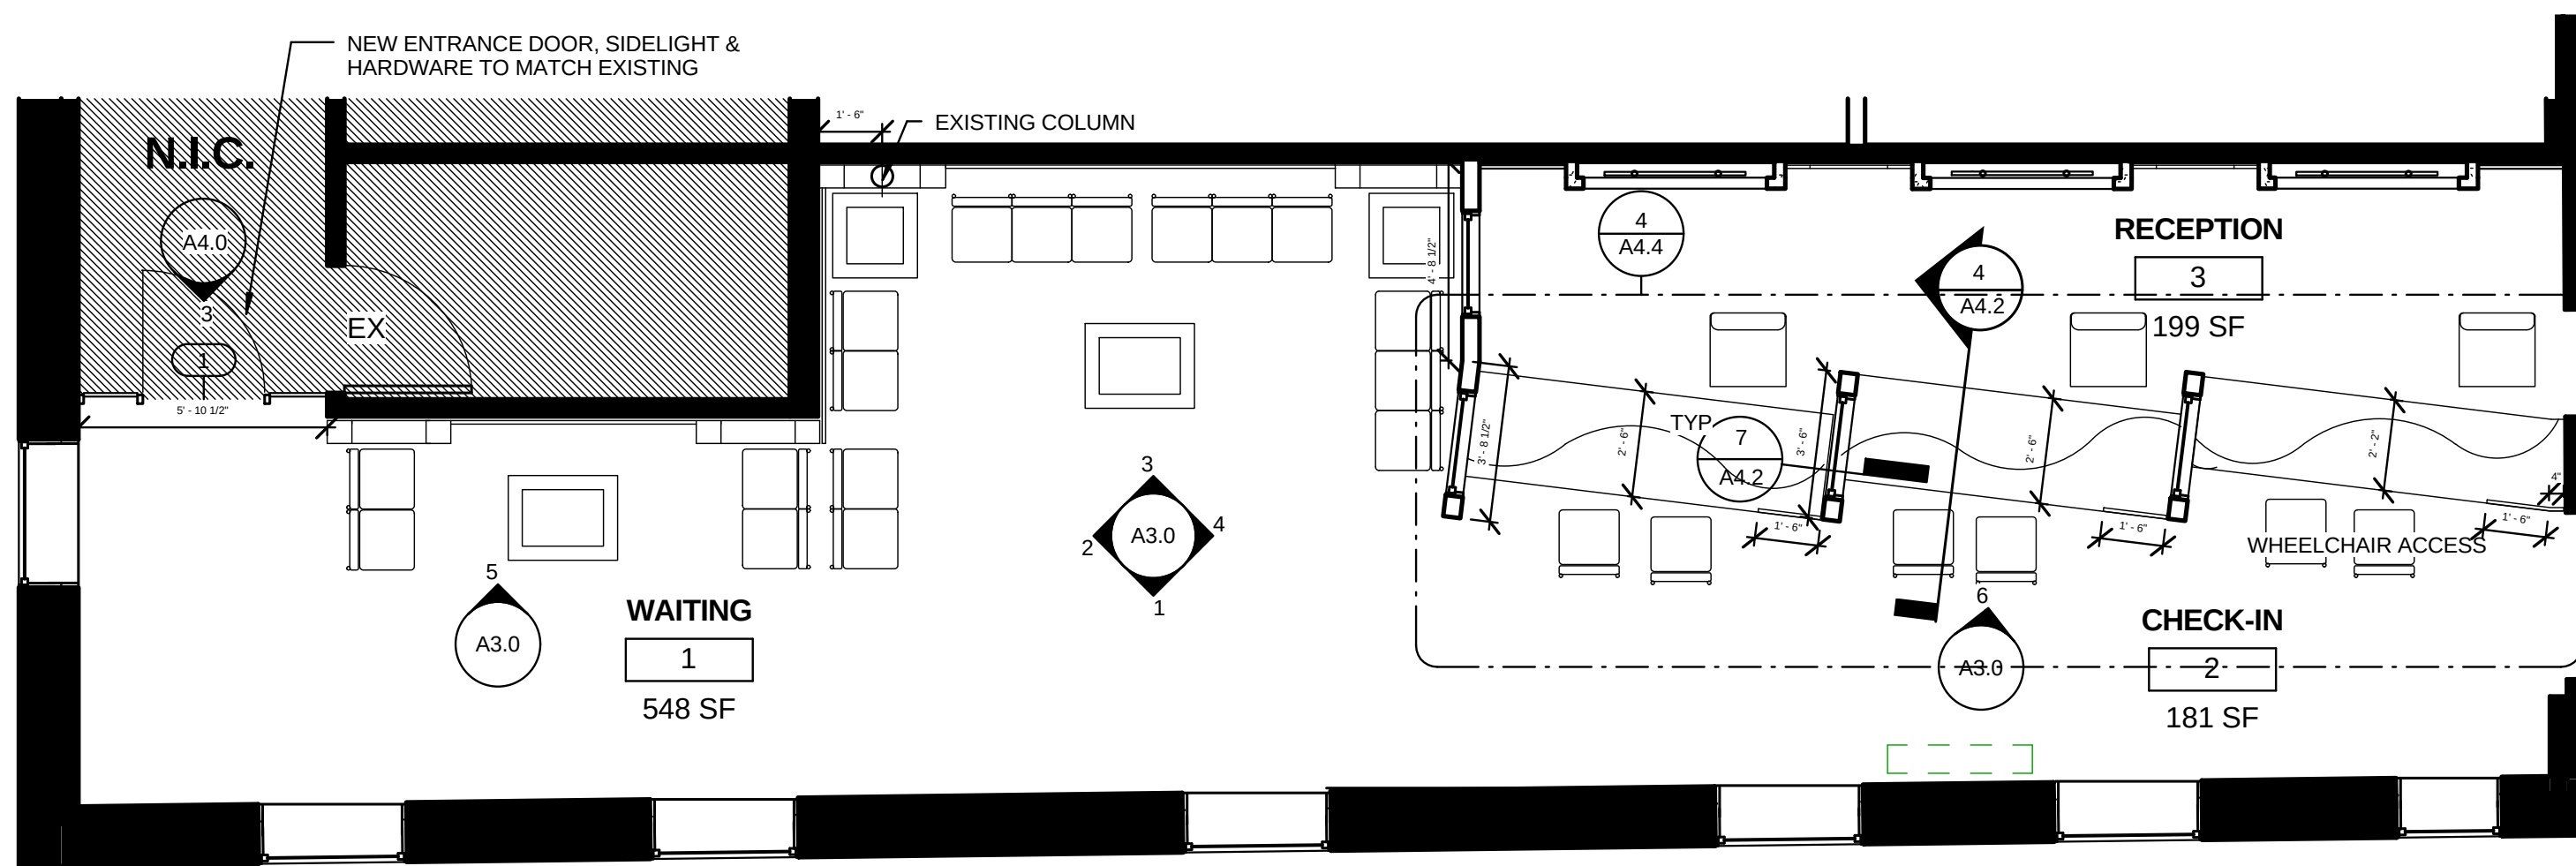

WALL TYPE LEGEND

- EXISTING TO REMAIN
- NEW FULL HEIGHT PARTITION
- NEW PARTIAL HEIGHT PARTITION
- RF SHIELDING (BY OTHERS)

GENERAL NOTES: 1 - ALL PENETRATIONS OF PIPING & CONDUIT TO BE SEALED WITH APPROVED MATERIAL.
2 - DEMISING WALL SHOULD HAVE TWO LAYERS GYPSUM & BE FIRE CAULKED & TAPED
3 - DUCT WORK PASSING THROUGH FIRE RATED WALL SHOULD BE DAMPERED WITH THE APPROPRIATE FIRE RATING.



UPDATED AS BUILTS DATE: 01/04/08