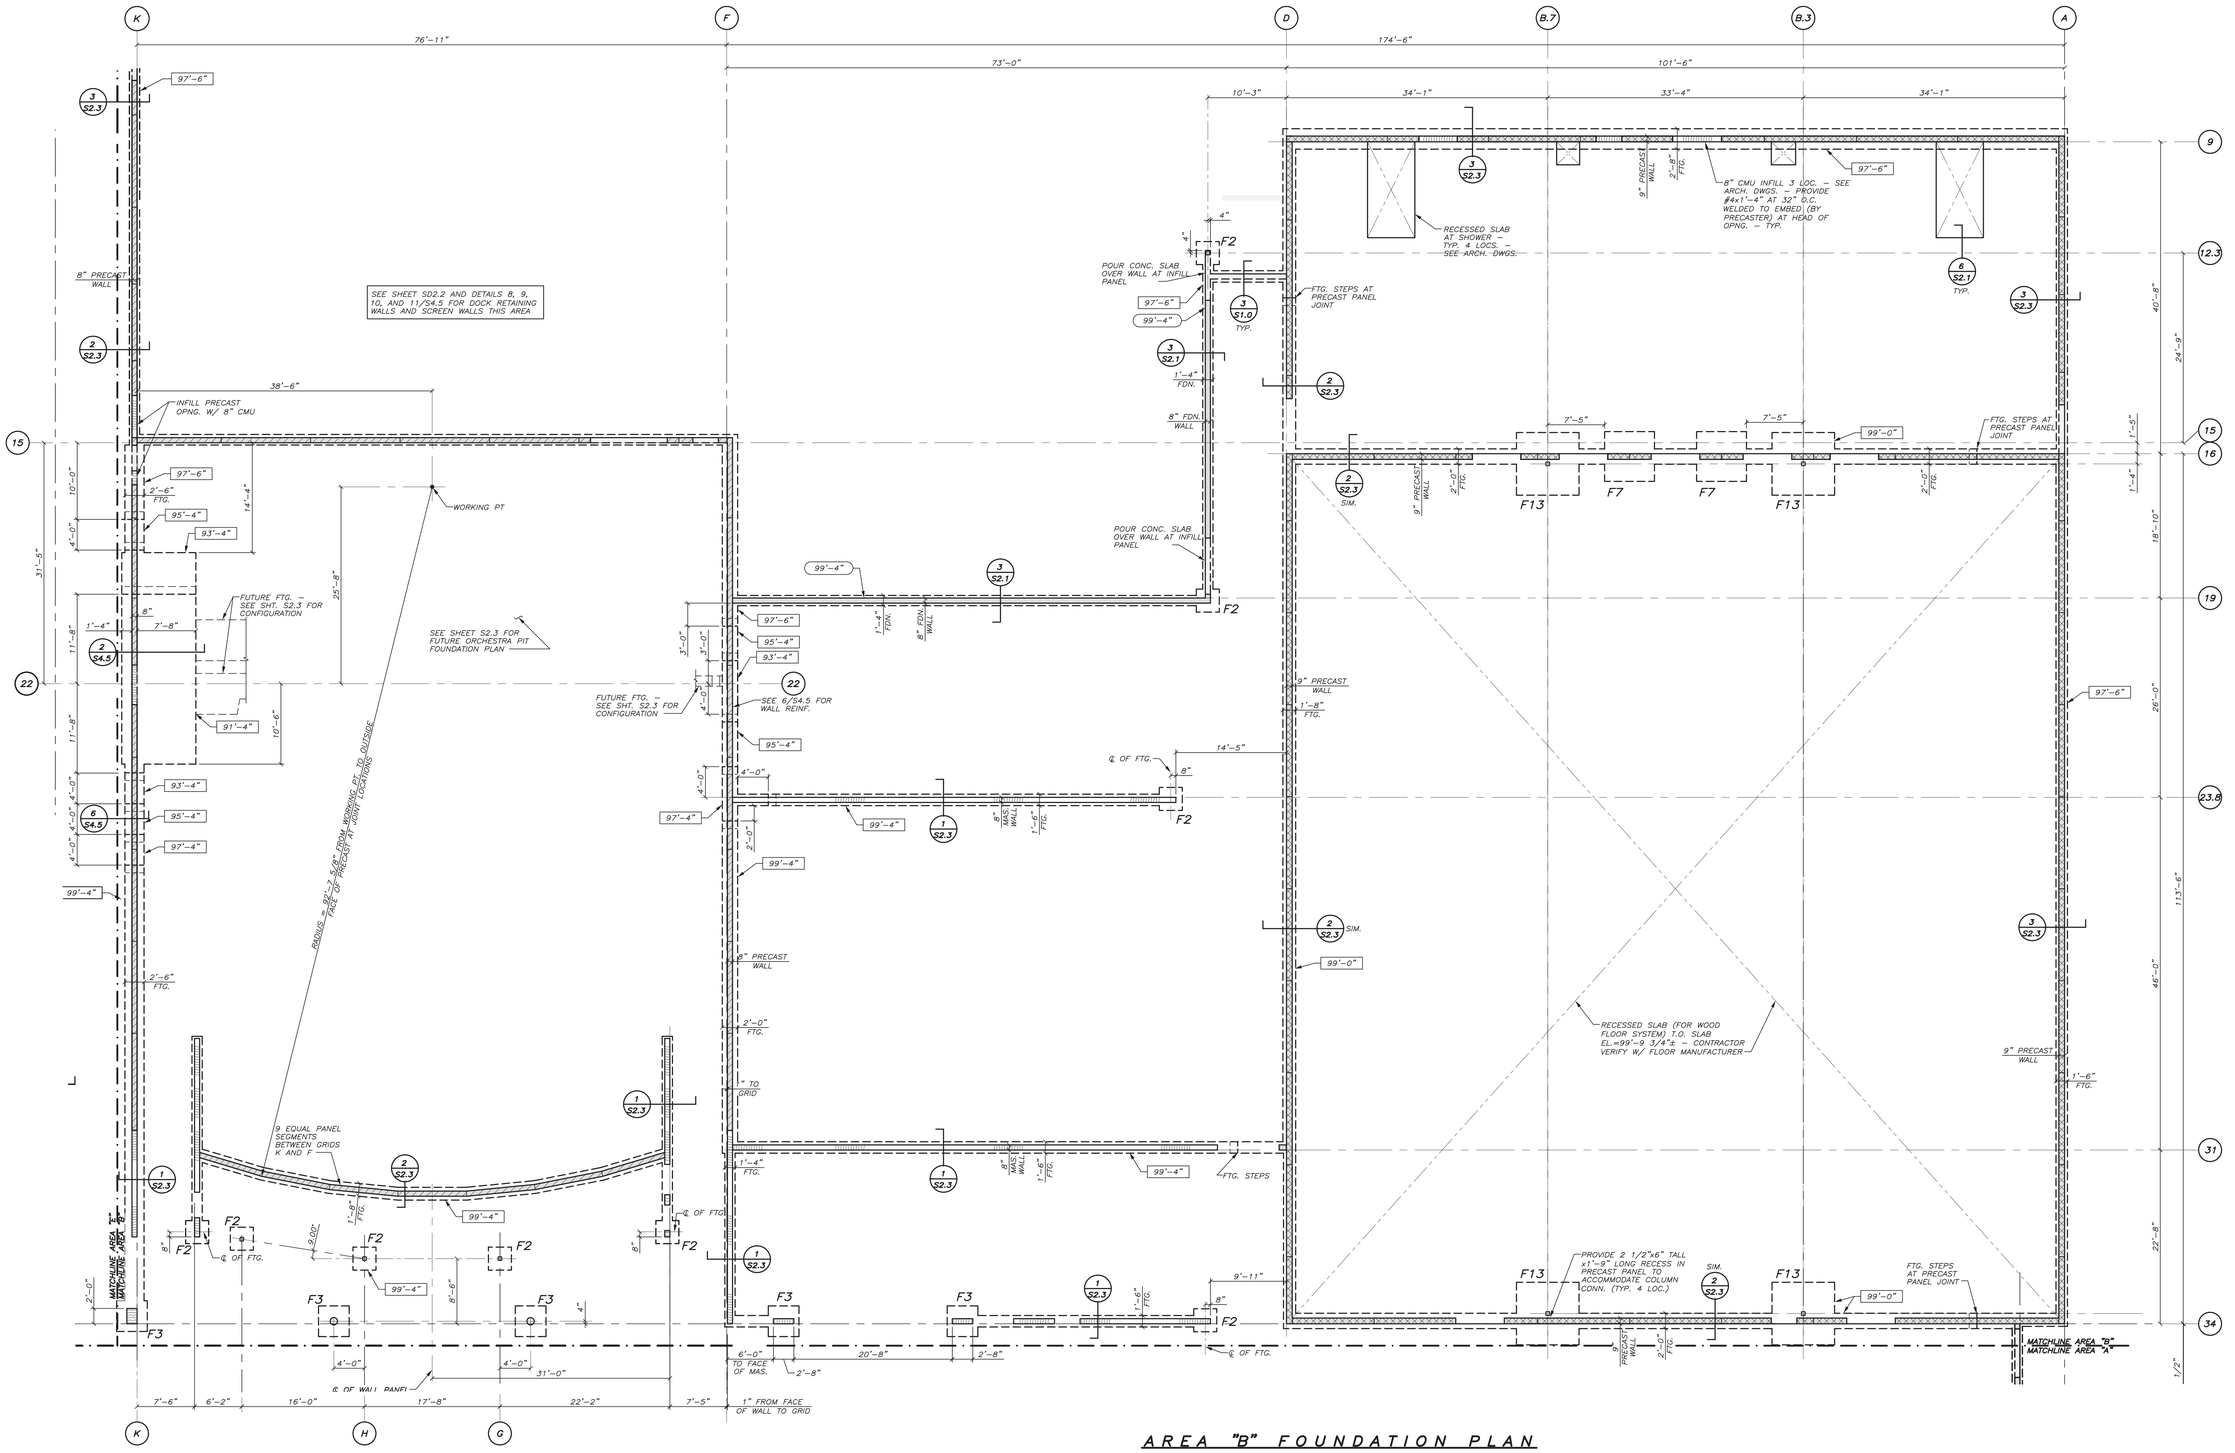

AREA "B" FOUNDATION PLAN

1/8"=1'-0"

- FLOOR SLAB TO BE 4" CONCRETE SLAB-ON-GRADE. REINFORCE WITH 6x6-W1.4xW1.4 W.W.F.
- TOP OF SLAB ELEVATION = 100'-0" UNLESS NOTED OTHERWISE. ELEVATION 100'-0" CORRESPONDS TO SITE ELEVATION 6830.0'.
- (__'-__") INDICATES TOP OF FOUNDATION WALL ELEVATION.
- (__'-__") INDICATES TOP OF FOOTING ELEVATION.
- SEE SHEET S1.0 FOR TYPICAL DETAILS AND GENERAL NOTES.

LKA PARTNERS
INCORPORATED
A Professional Corporation
for Architecture and Planning
430 North Tejon Street Suite 200
Colorado Springs Colorado 80903
tele: 719 473 8446 fax: 719 473 8448
e-mail www.lkapartners.com

HCDA
HCDA ENGINEERING, INC.
STRUCTURAL CONSULTANTS
619 NO. CASCADE AVENUE
COLORADO SPRINGS, COLORADO 80903
(719)633-7784 FAX (719)471-3173

© Copyright 2007 The LKA Partners, Inc. This document and the information contained herein may not be reproduced or excerpted from without the express written permission of The LKA Partners, Inc. Unauthorized copying, disclosure or construction use are prohibited by copyright law.

Falcon High School No. 3

6888 Black Forest Road
Colorado Springs, Colorado 80922

FALCON SCHOOL DISTRICT 49
A Special Place for Everyone

Falcon School District 49
10850 E. Woodmen Road
Falcon, Colorado 80831

Record Documents

Drawn:	DCL, GAF
Checked:	AB, JP
Issued:	April 16, 2007
Revised	January 12, 2009

Area Key Plan

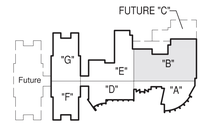

TRUE NORTH

PLAN NORTH

FOUNDATION PLAN AREA "B"

Scale 1/8" = 1'-0"

S2.2

New Falcon High School Project No. 05-023
The LKA Partners Incorporated