
DCA REFERENCE #5142-07

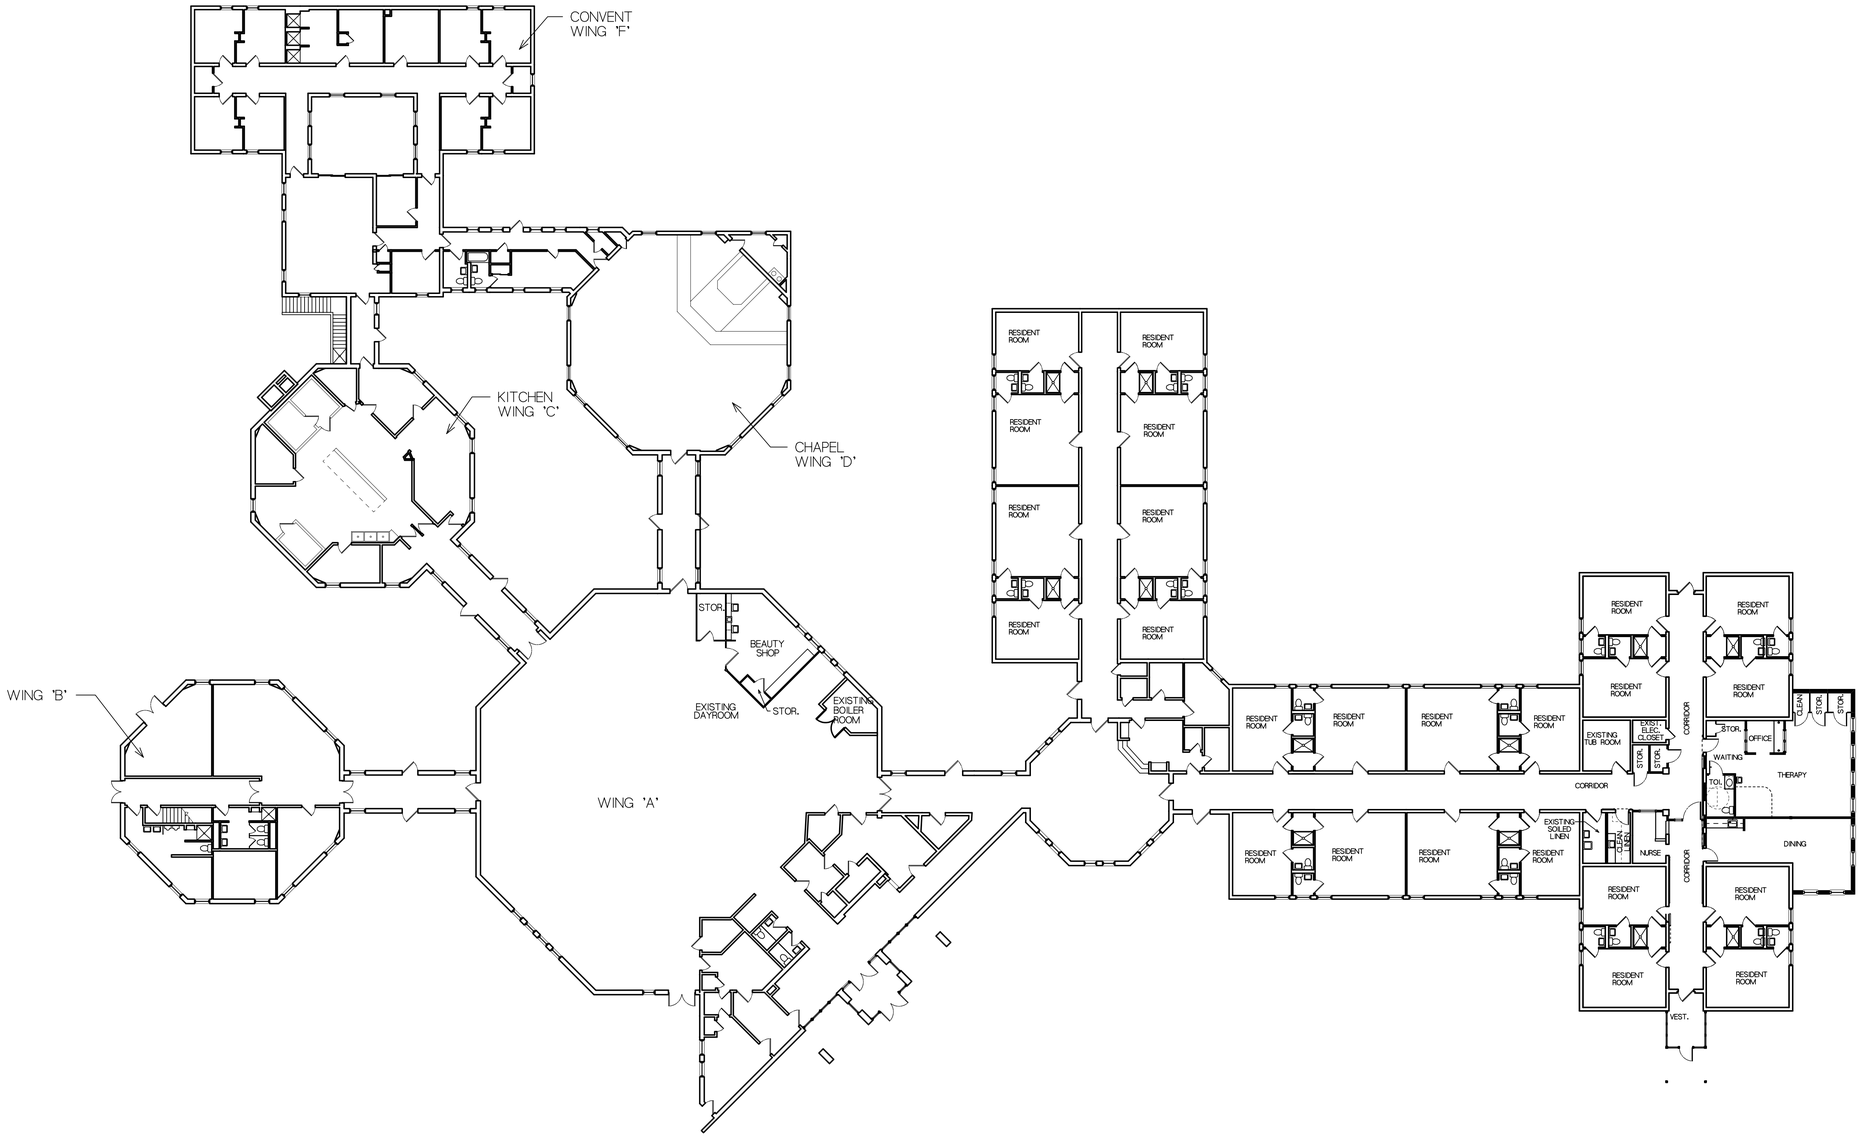


1/A **FIRST FLOOR PLAN**

SCALE: 1/16" = 1'-0" 0 10 20 FEET


Philip M. Nelson, AIA
NJ license AI10883

DONNELLY WAGNER NELSON
ARCHITECTS LLC
282 Chester Avenue
PO Box 594
Moorestown, NJ 08057-0594
voice: 856 235 5760
fax: 856 235 5332


MATER DEI NURSING HOME
176 ROUTE 40
NEWFIELD, NEW JERSEY
FIRST FLOOR PLAN

| | |
|---|---|
| PROJECT NO. | 0608 |
| DRAWN BY | CLS |
| DATE | 8/19/08 |
| REVISIONS | |
| 10/30/07 FINAL SUBMISSION | |

A

n:\arris_jobs\0608.pj\sheets.db_p.sht 8/19/2008-1450