





Rear (South) Elevation
Scale: 3/32" = 1'-0"

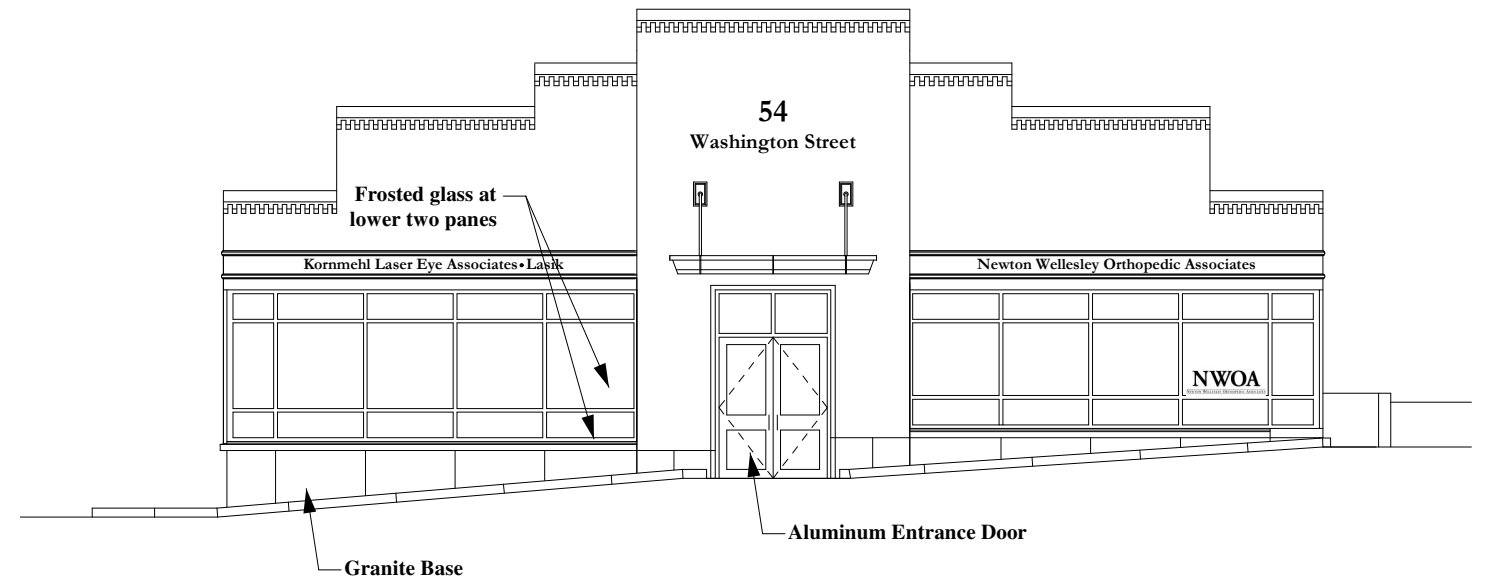

Front (North) Elevation
Scale: 3/32" = 1'-0"

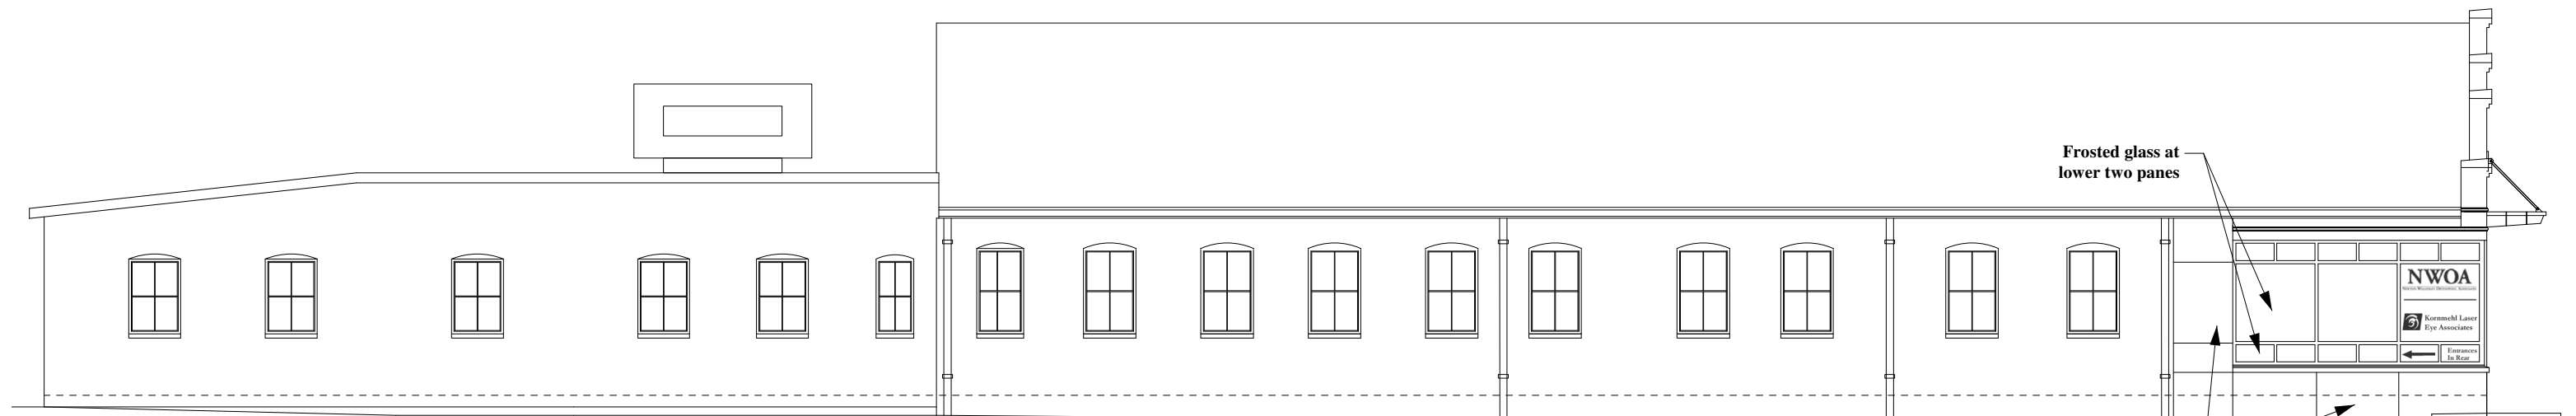

Side (East) Elevation
Scale: 3/32" = 1'-0"