
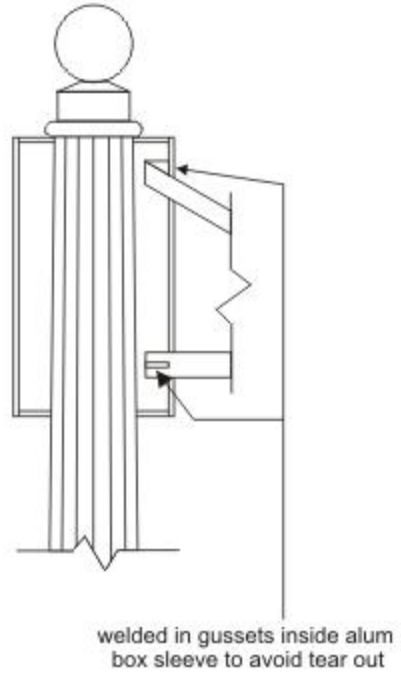


- 8" square aluminum tube (1/4" wall) boxed in with 1/4" plate
- aluminum box sleeve structure fabricated with holes top and bottom to slide over top of tapered post
- holes in top & bottom of box sleeve structure to match taper of post (set screws as needed - but not to penetrate post)
- field verification of exact dimensions required

water wheel graphic to be gold metallic vinyl

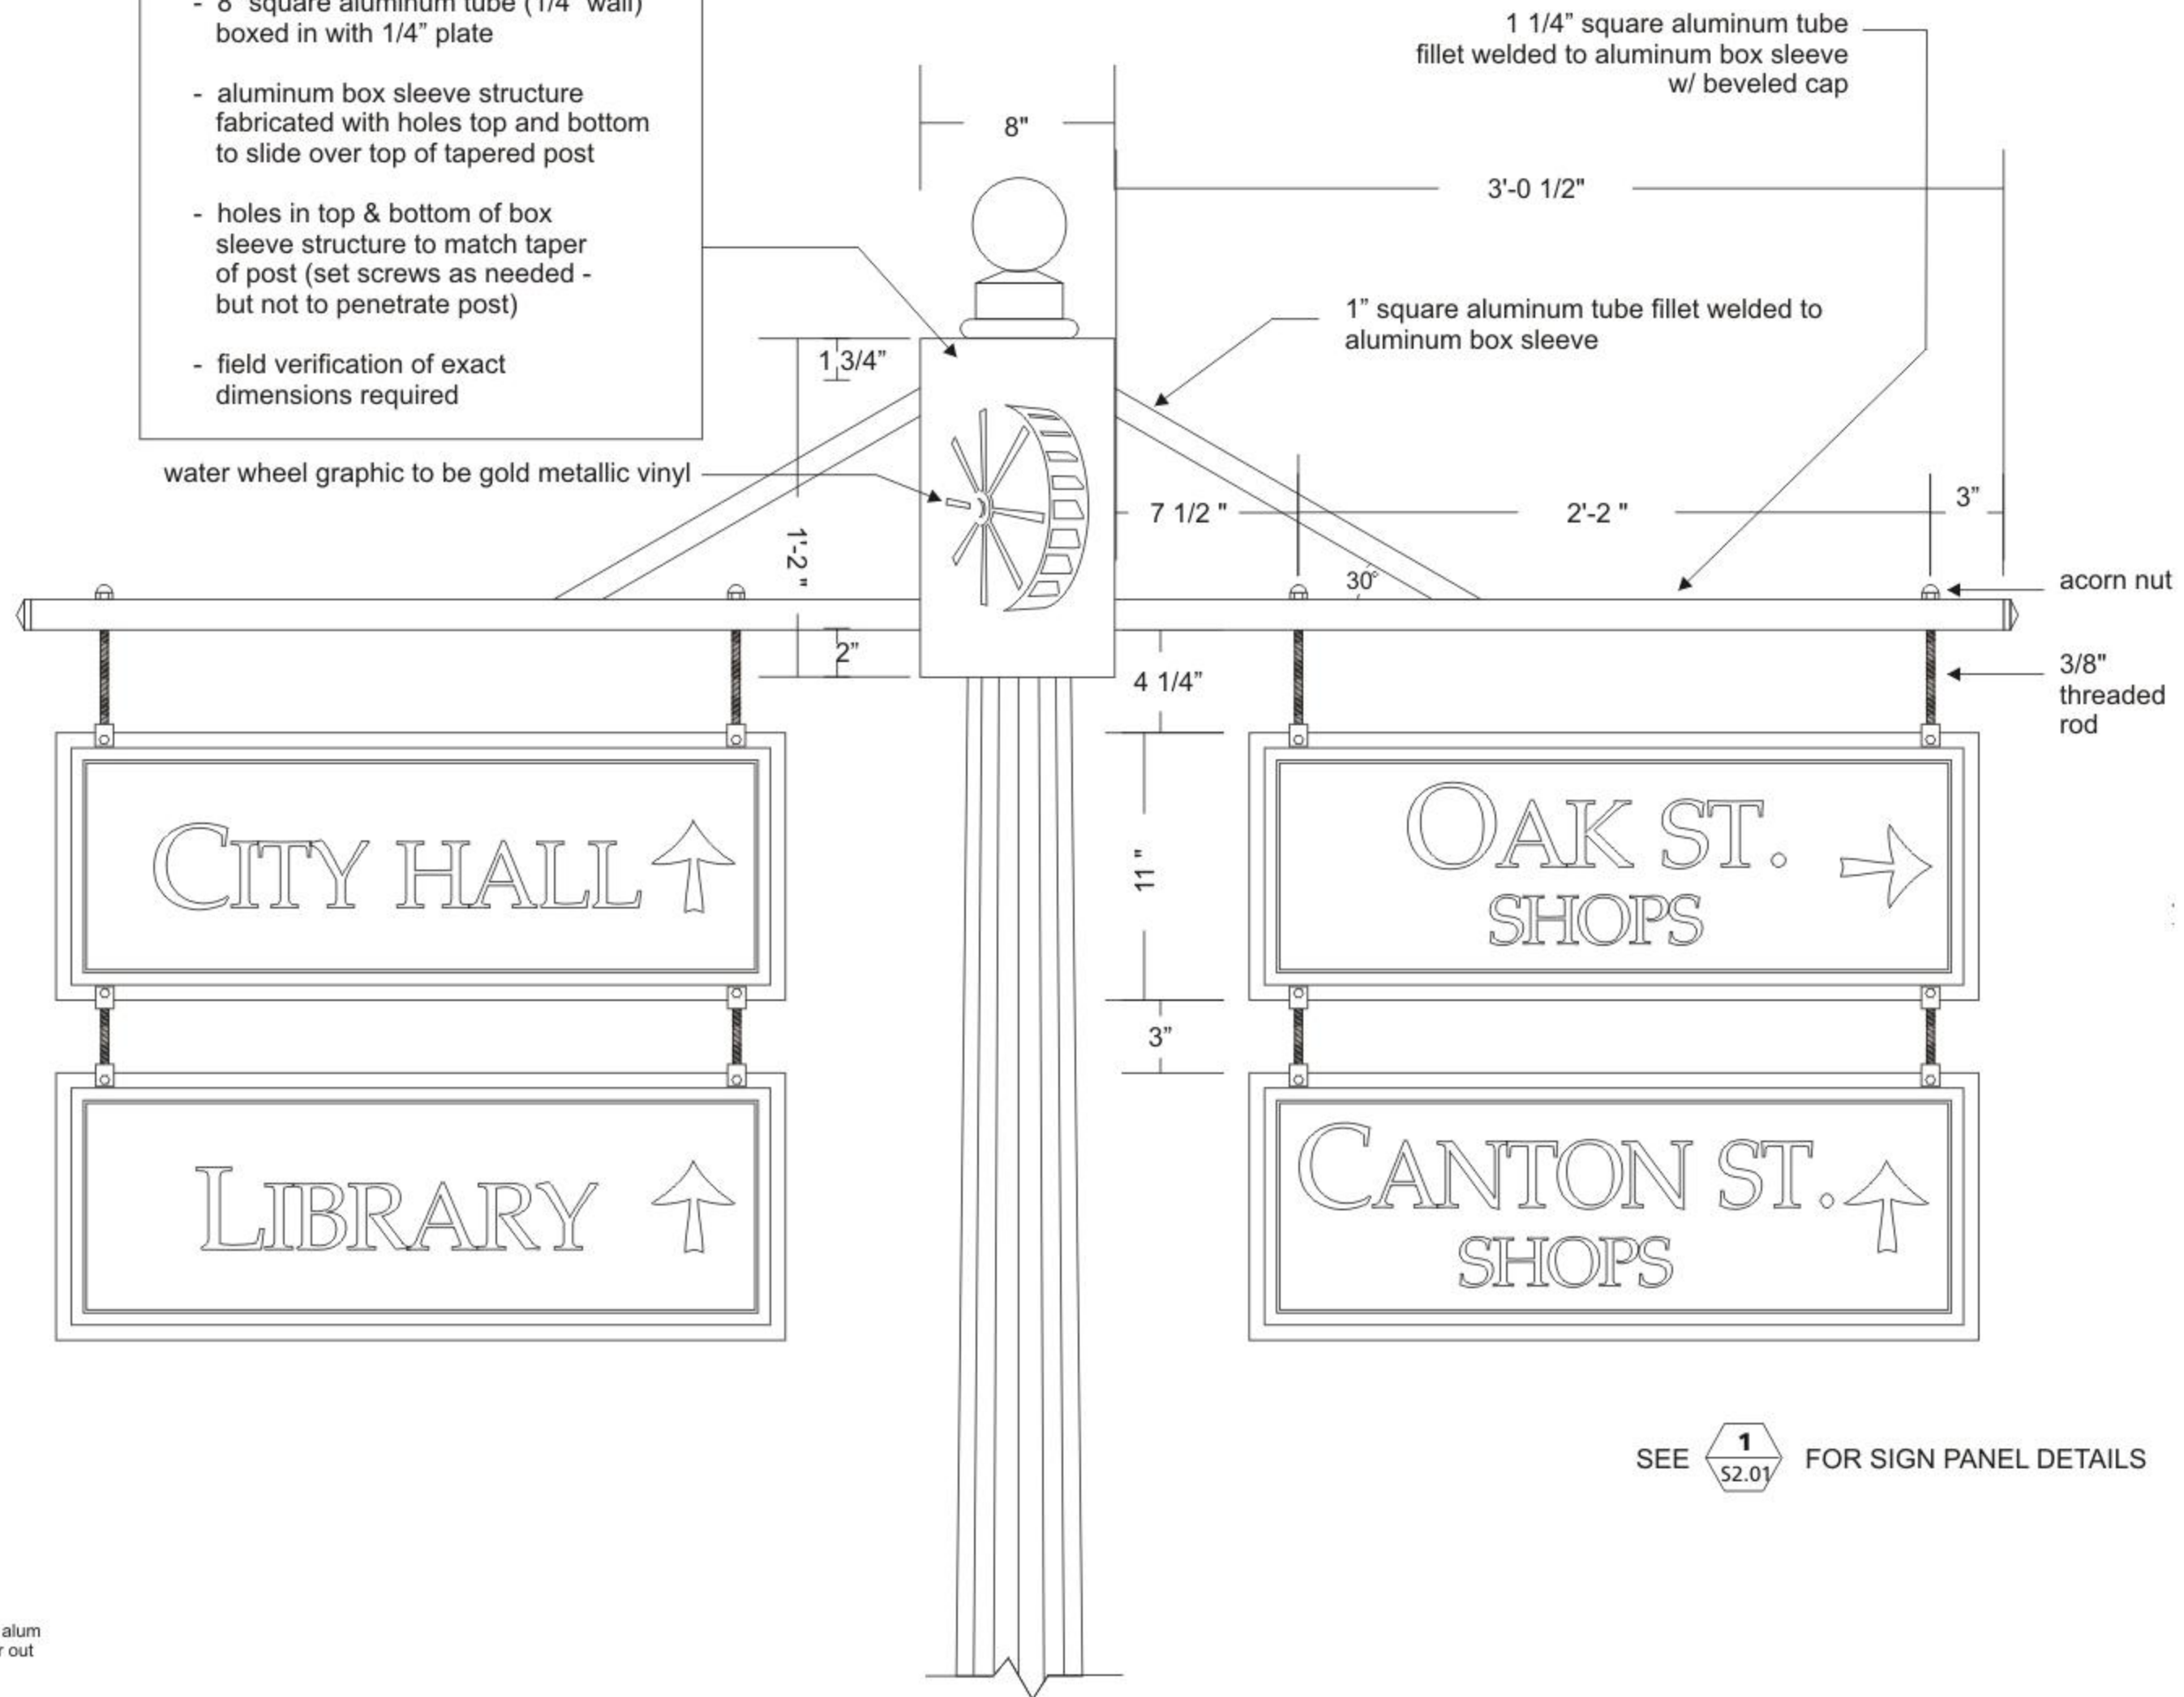

3 SECTION OF BOX SLEEVE


S2.00 Scale: 1" = 1'

1 FRONT ELEVATION

S2.00 Scale: 1 1/2" = 1'




1 FRONT ELEVATION - COLOR
S2.00a Scale: 1 1/2" = 1'

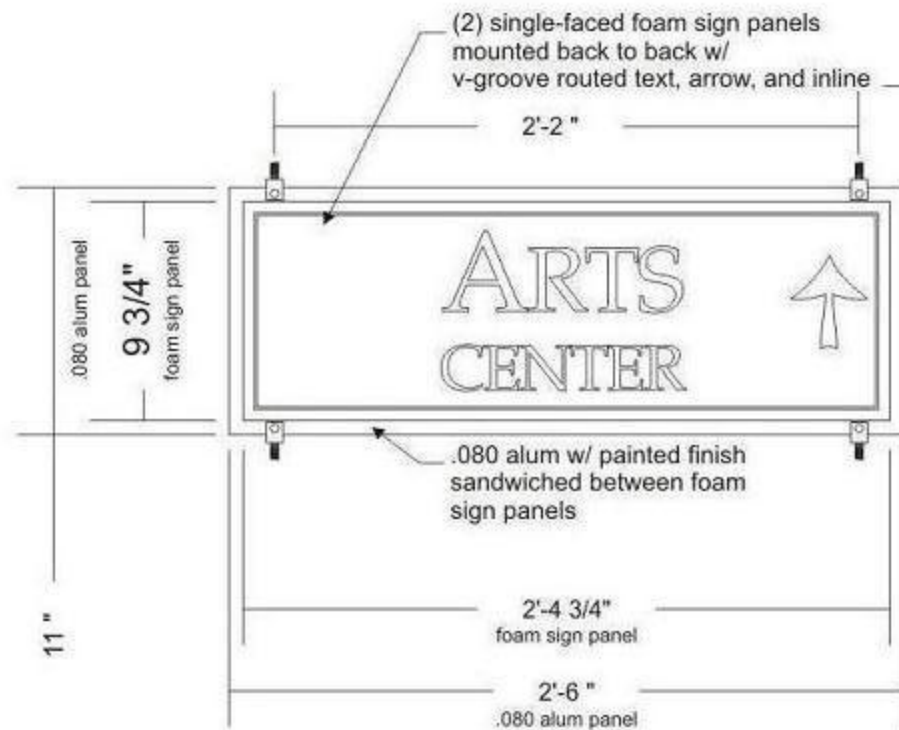

1 TYPICAL SIGN PANEL FRONT ELEVATION

S2.01 Scale: 1 1/2" = 1'

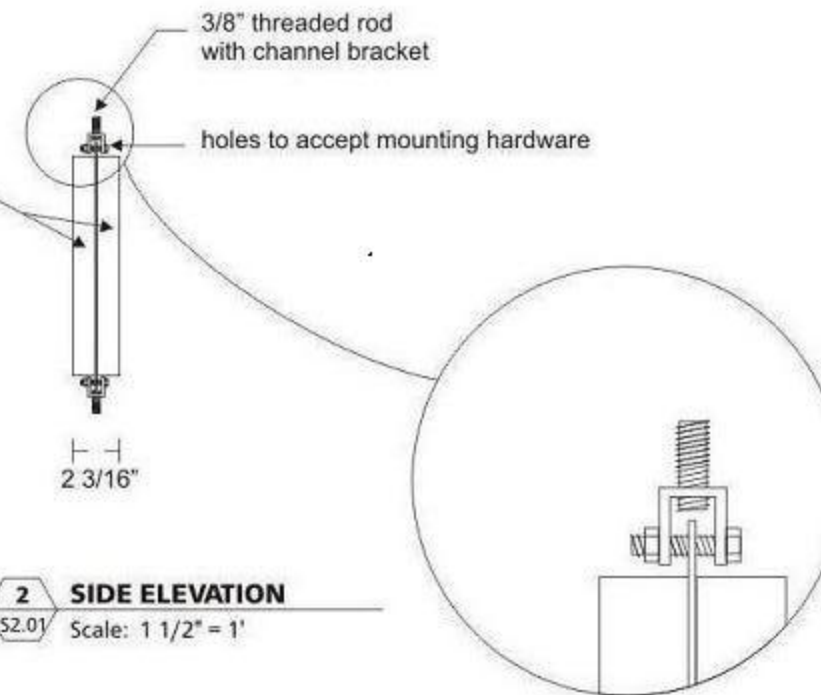

2 SIDE ELEVATION

S2.01 Scale: 1 1/2" = 1'



3 TYPICAL SIGN PANEL ELEVATION - COLORS

S2.01 Scale: 1 1/2" = 1'




4 SIDE ELEVATION - COLORS

S2.01 Scale: 1 1/2" = 1'





Date _____
 Project Name _____
 Catalog # _____
 Type _____ Initials _____ Approved ☐ Approved as noted ☐

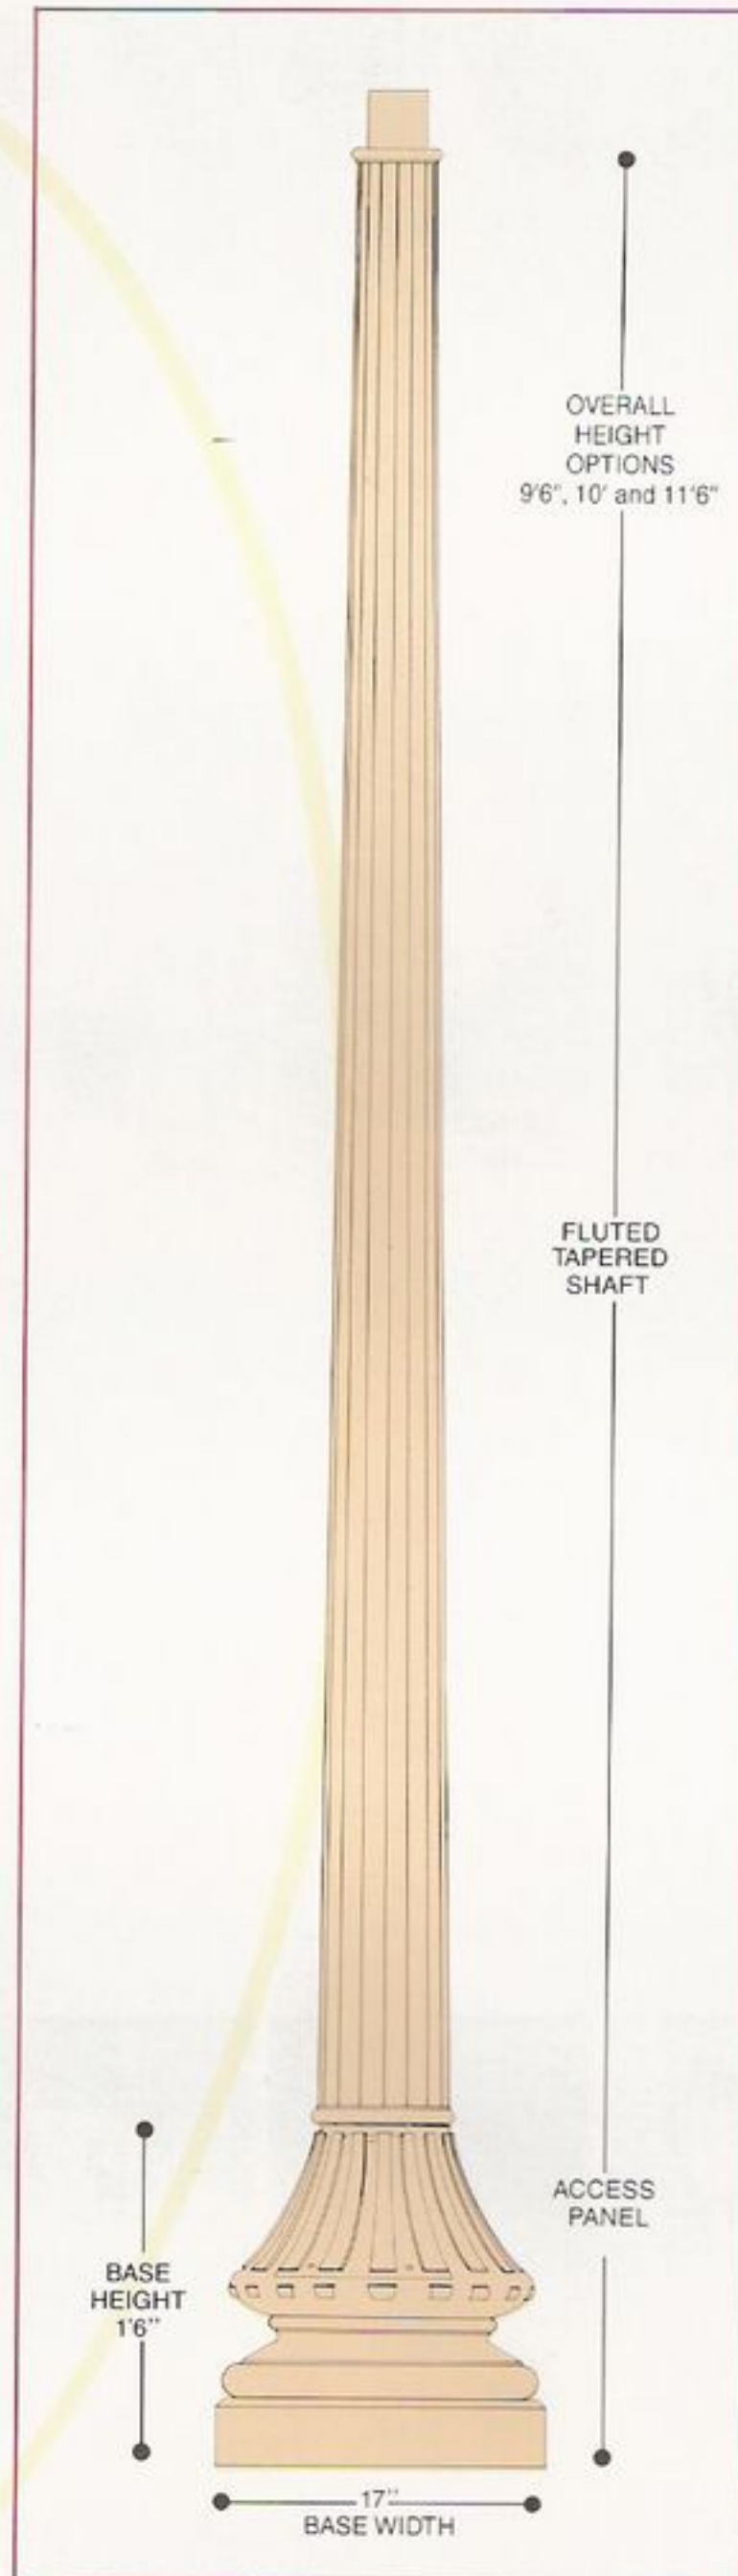

Features

Fluted / tapered fiberglass base and shaft •
 Unique fiberglass RTM process for high density /
 hollow core • Strong • Lightweight for ease of
 installation • Low maintenance • Economical
 • Multiple luminaire ornamentation • 3" Diameter
 lantern tenon standard.

Finish Options

Superior finish coat of polyurethane paint to
 match fiberglass core color. Fade and chemical
 resistant • **Standard Colors:** BK=Black,
 GY=Matte Gray, MG=Menthol Green, OG=Olive
 Green, FG=Forest Green, CB=Chocolate Brown,
 NK=Other, consult factory.

Luminaire Options

See Luminaire Selection Guide (shown on back
 of this page) for recommended styles and sizes
 • Refer to Luminaire Section for details.

Accessory Options


Wall brackets • Ladder rests • Multiple arms
 available • Refer to Accessories' Section Matrix
 for lamp post and accessory combinations.

Option: Single or duplex weatherproof receptacle
 with tamperproof screw. Specify when ordering.

Lamp Post Catalog Numbers

Specify: **FF801A** = 9'6" Height Option.
 Specify: **FF801B** = 10' Height Option.
 Specify: **FF802** = 11'6" Height Option.


Variable 7"-14" Diameter, 3-Slot Anchor Bolt
 Circle. Galvanized Anchor Bolts and Template
 Supplied.

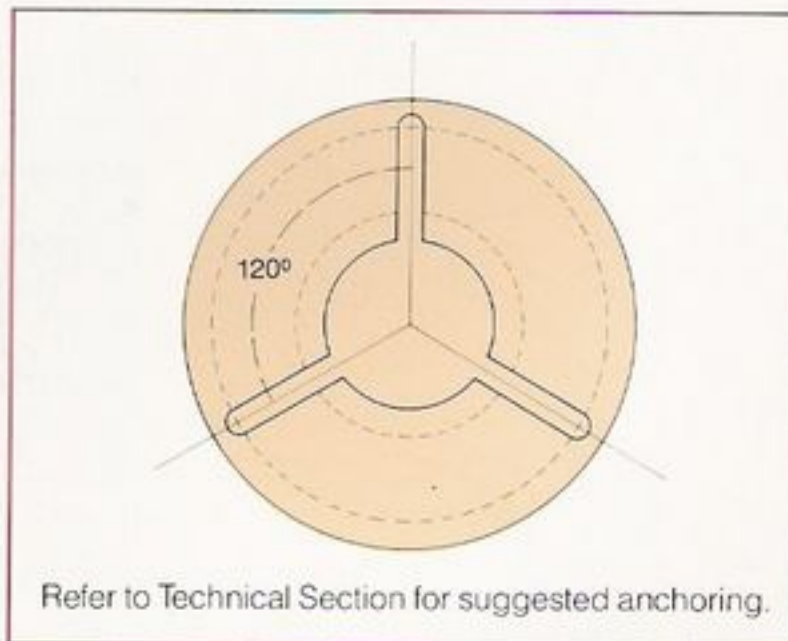

Note: Suggested anchoring is not for construction use,
 consult factory for proper template.



WAYFINDING SIGNS

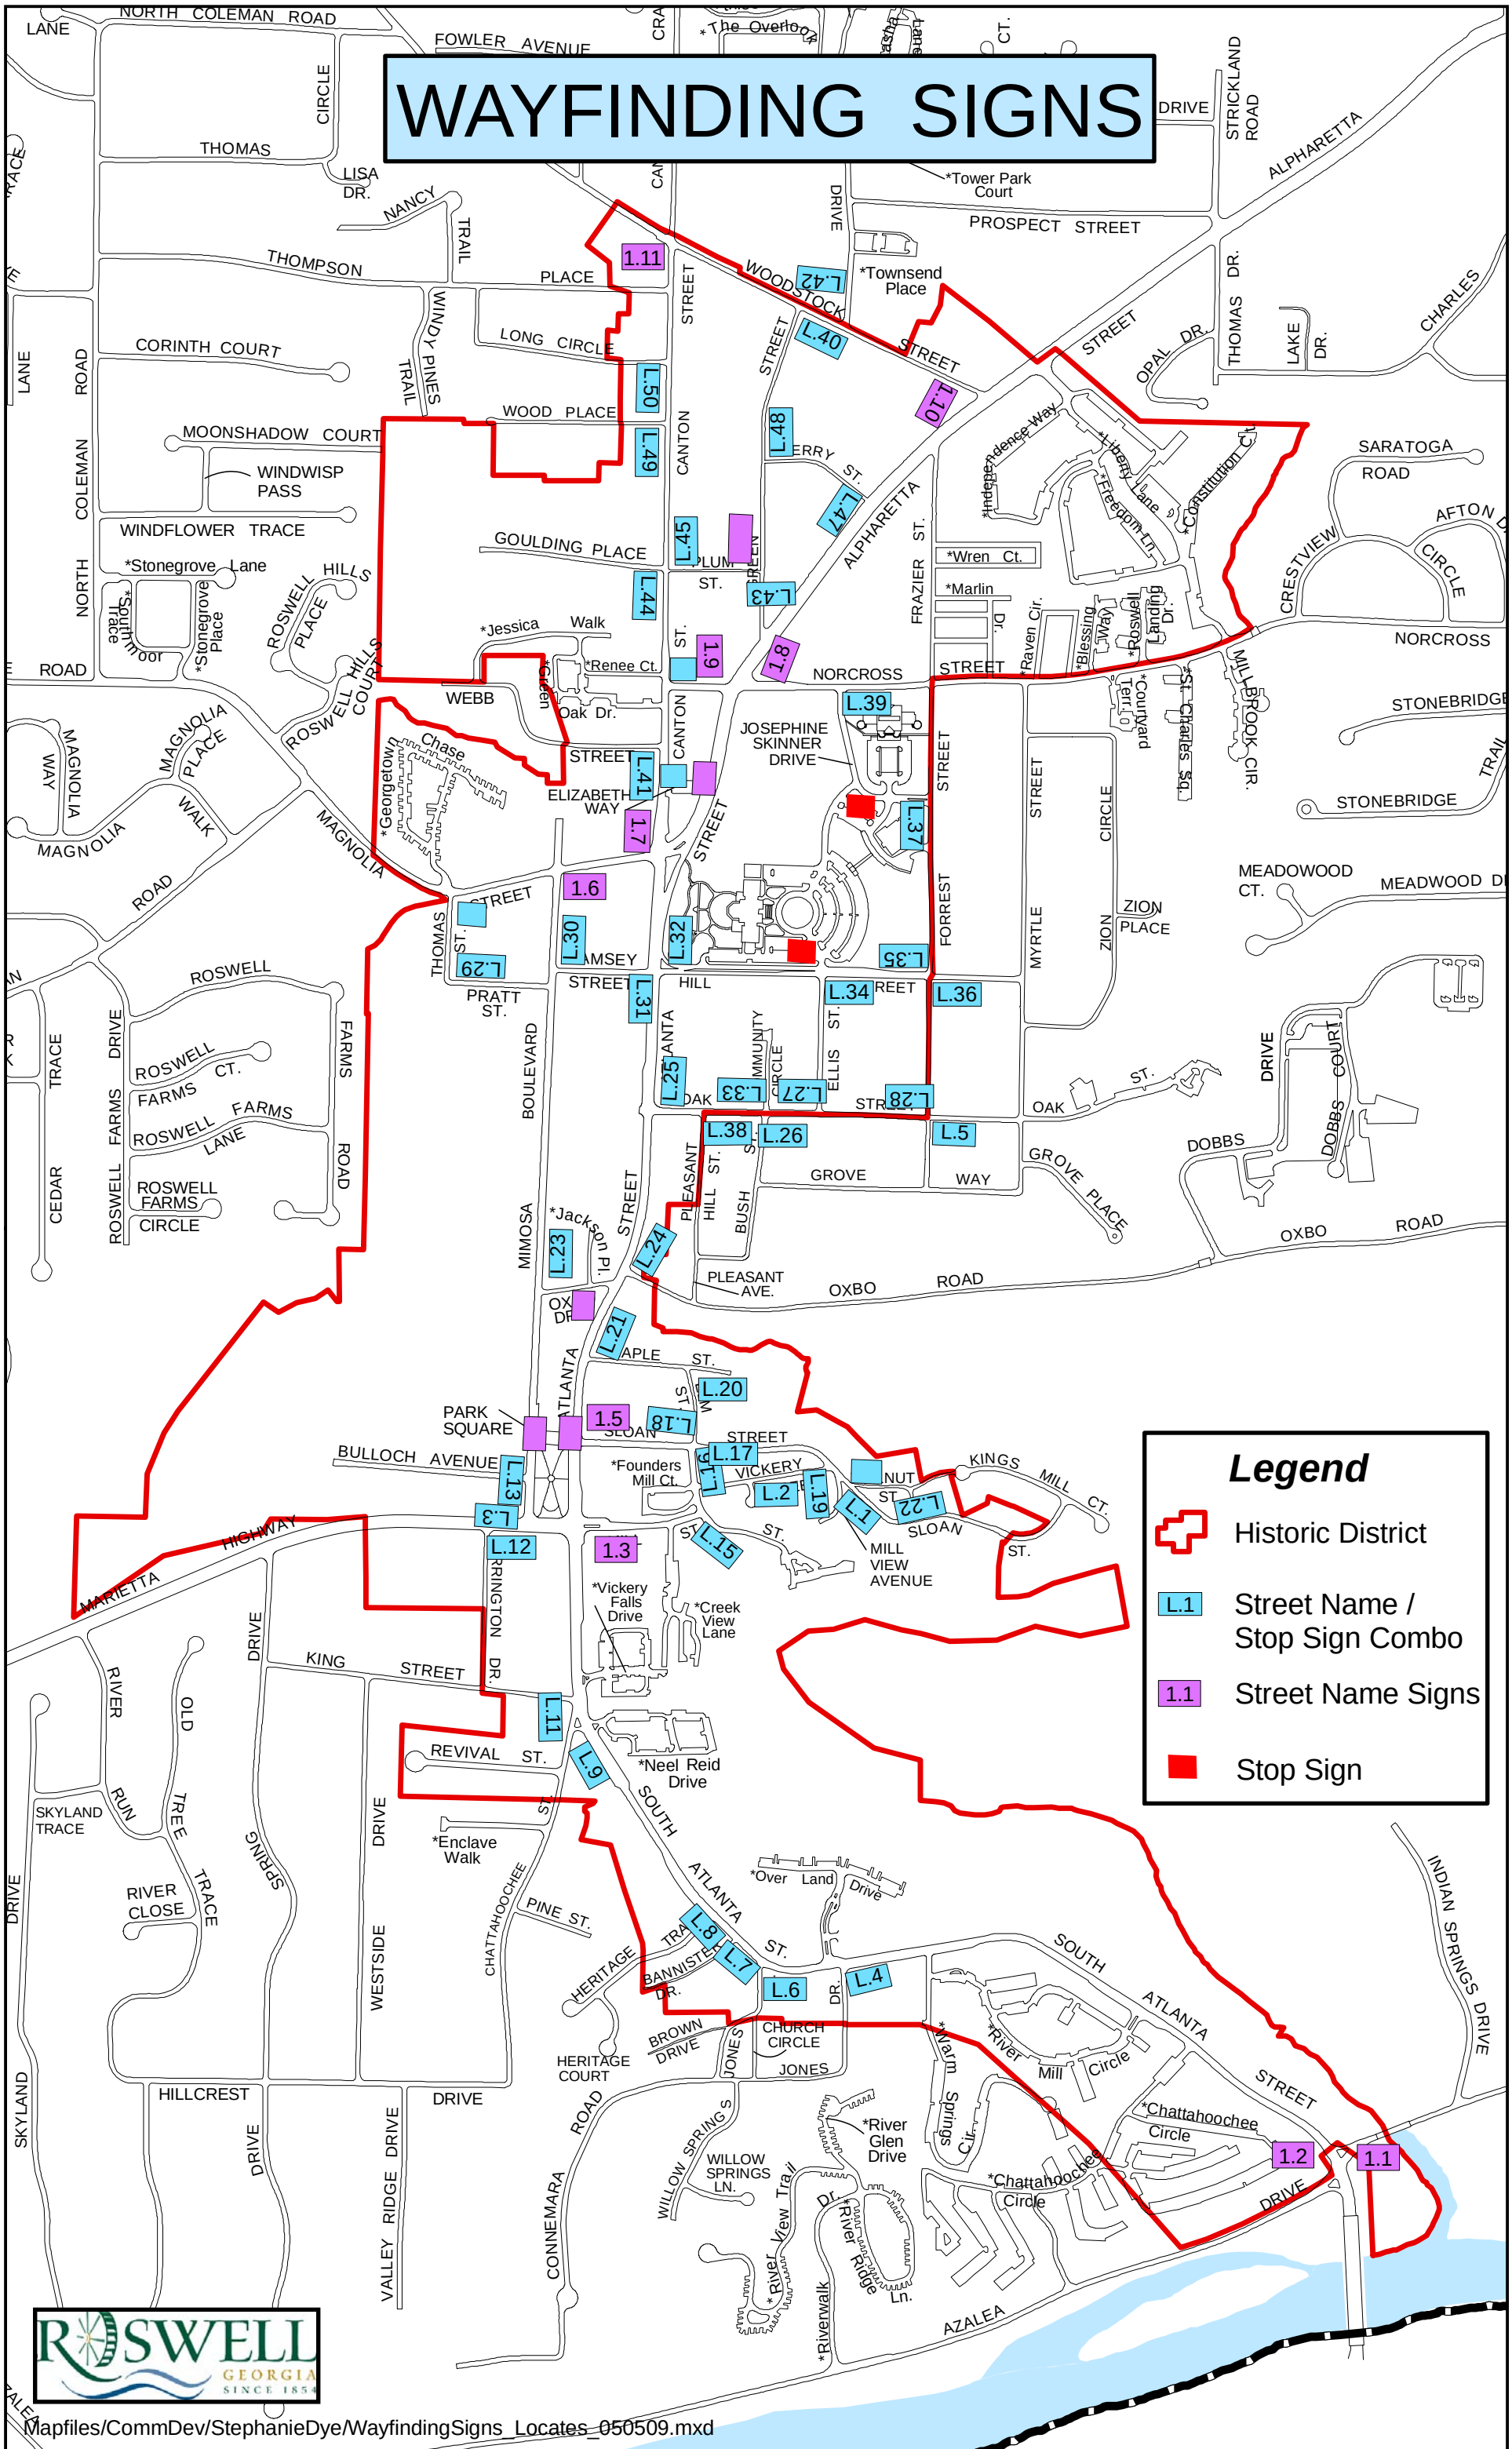

WAYFINDING SIGNS

