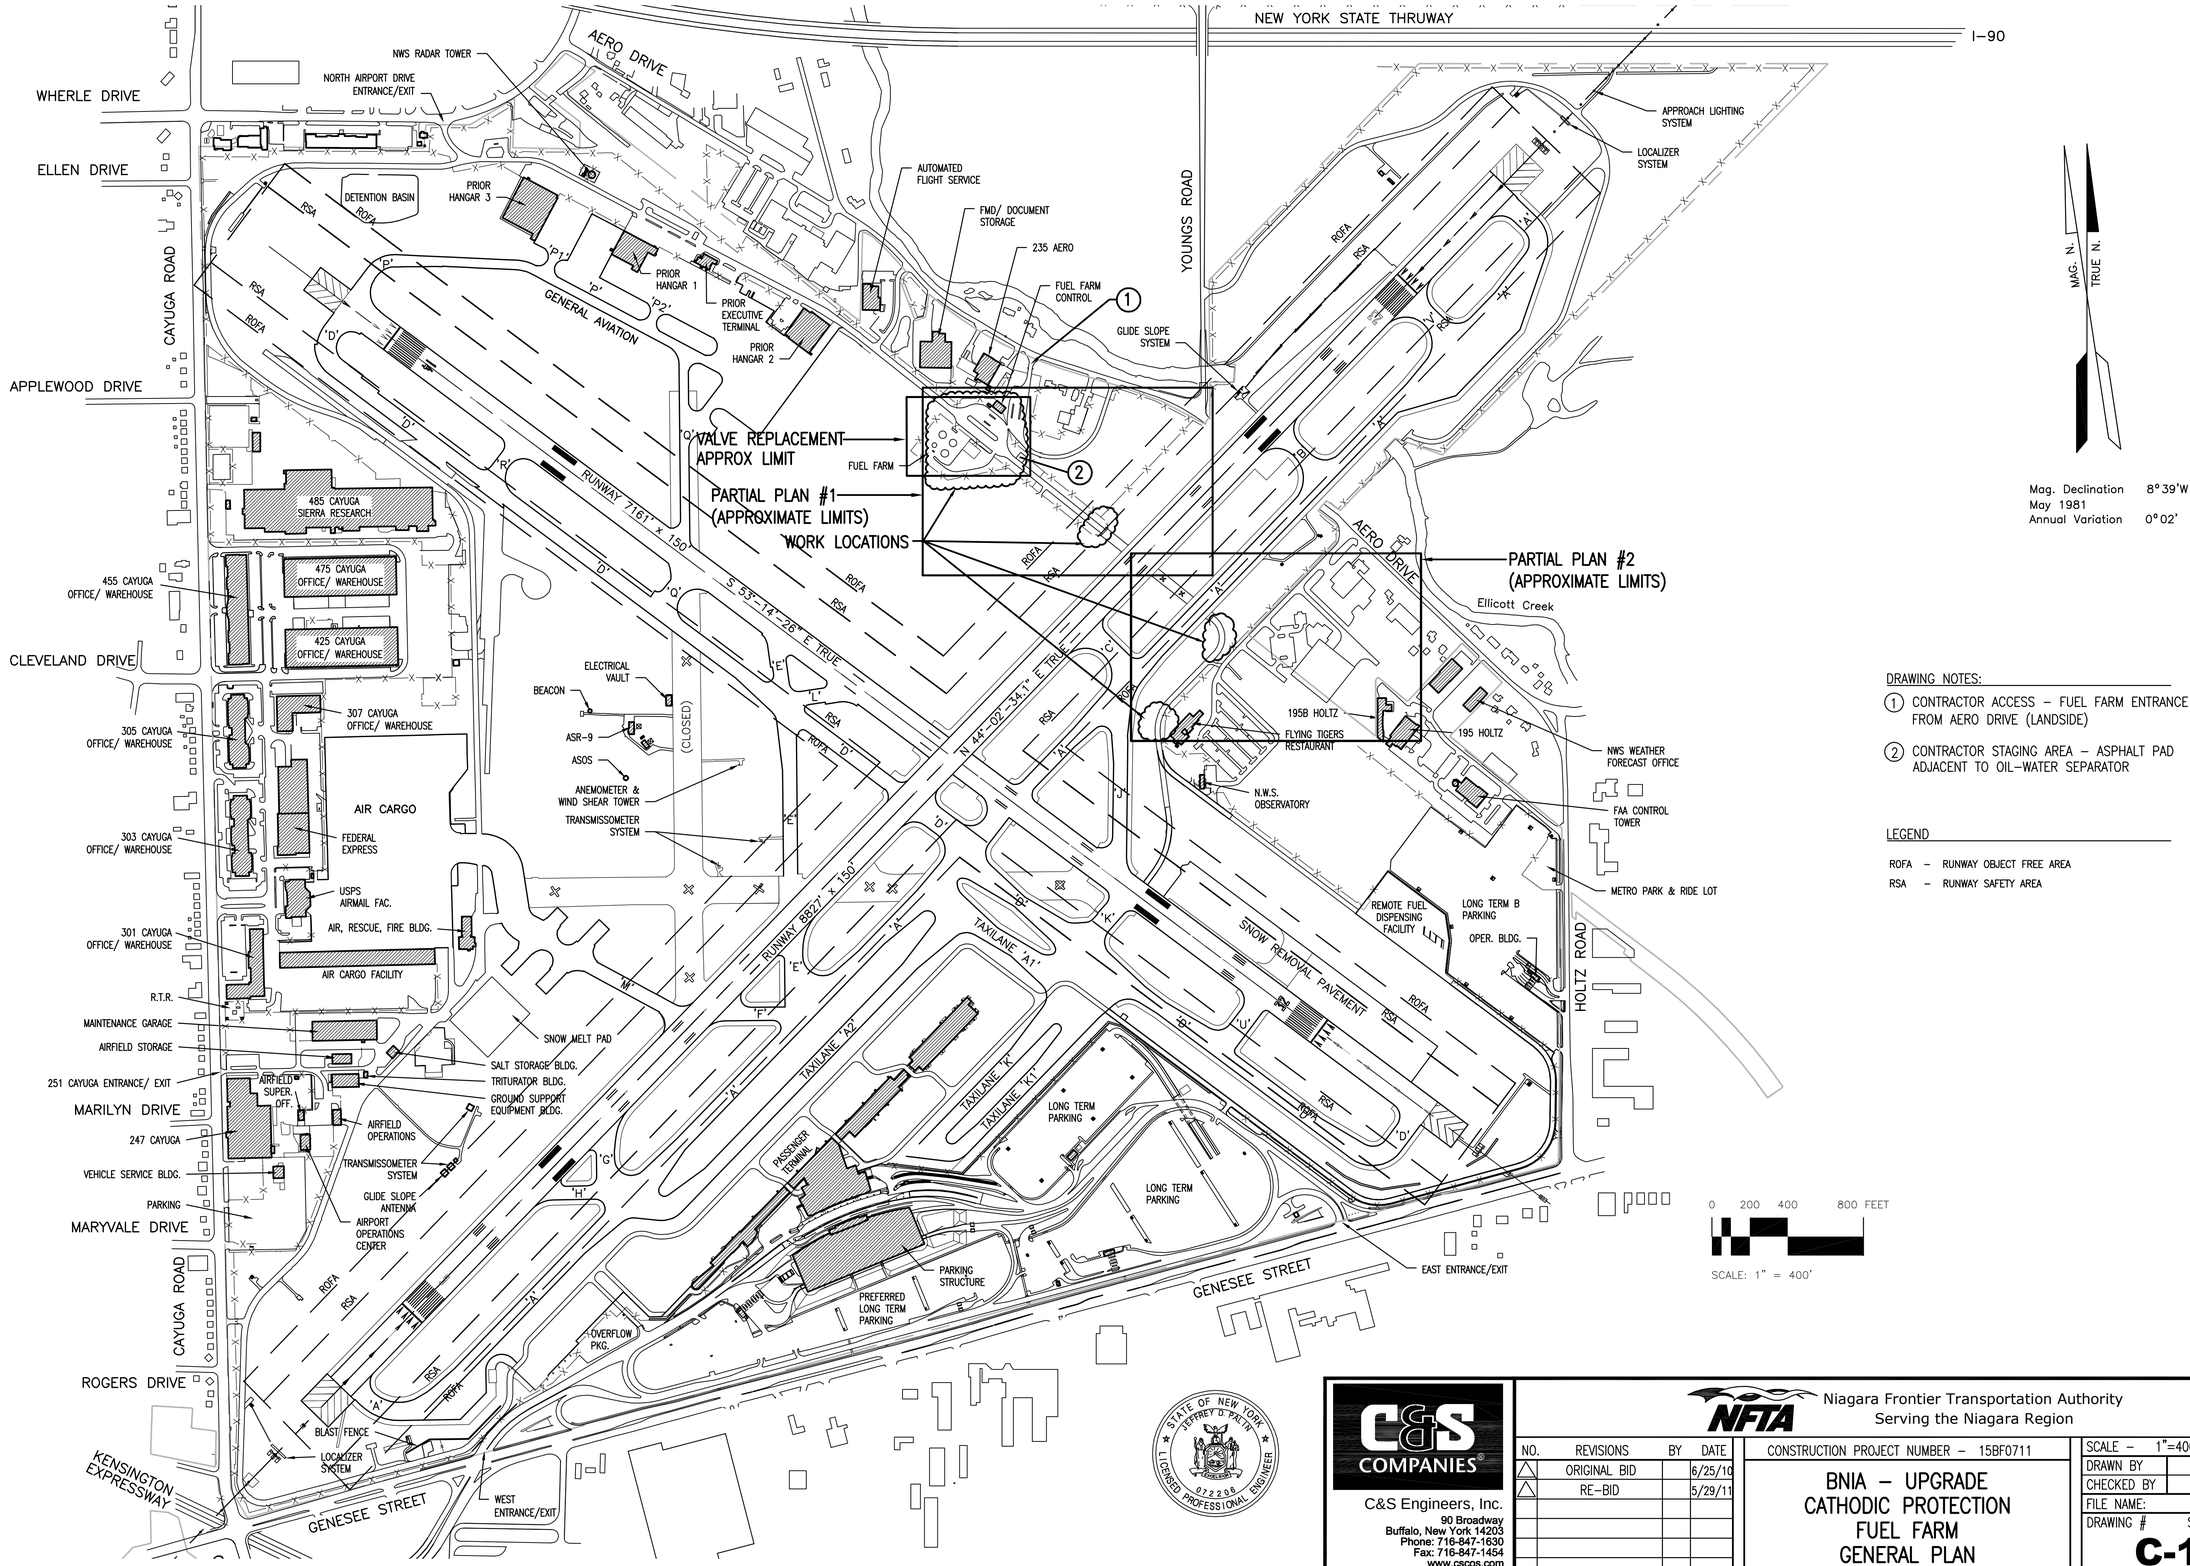


DRAWING NOTES:

1. CONTRACTOR ACCESS – FUEL FARM ENTRANCE FROM AERO DRIVE (LANDSIDE)
2. CONTRACTOR STAGING AREA – ASPHALT PAD ADJACENT TO OIL–WATER SEPARATOR

LEGEND

ROFA – RUNWAY OBJECT FREE AREA
RSA – RUNWAY SAFETY AREA

STATE OF NEW YORK
JEFFREY D. PALTIN
072206
LICENSED PROFESSIONAL ENGINEER

C&S COMPANIES®
C&S Engineers, Inc.
90 Broadway
Buffalo, New York 14203
Phone: 716-847-1630
Fax: 716-847-1454
www.cscos.com

NFTA Niagara Frontier Transportation Authority
Serving the Niagara Region

NO.	REVISIONS	BY	DATE
1	ORIGINAL BID		6/25/10
2	RE-BID		5/29/11

CONSTRUCTION PROJECT NUMBER – 15BF0711

BNIA – UPGRADE CATHODIC PROTECTION FUEL FARM GENERAL PLAN

SCALE –	1"=400'	DATE
DRAWN BY	SS	APRIL 2011
CHECKED BY	DM	
FILE NAME:	GP-101.DWG	
DRAWING #	SHEET #2 OF 10	

C-101