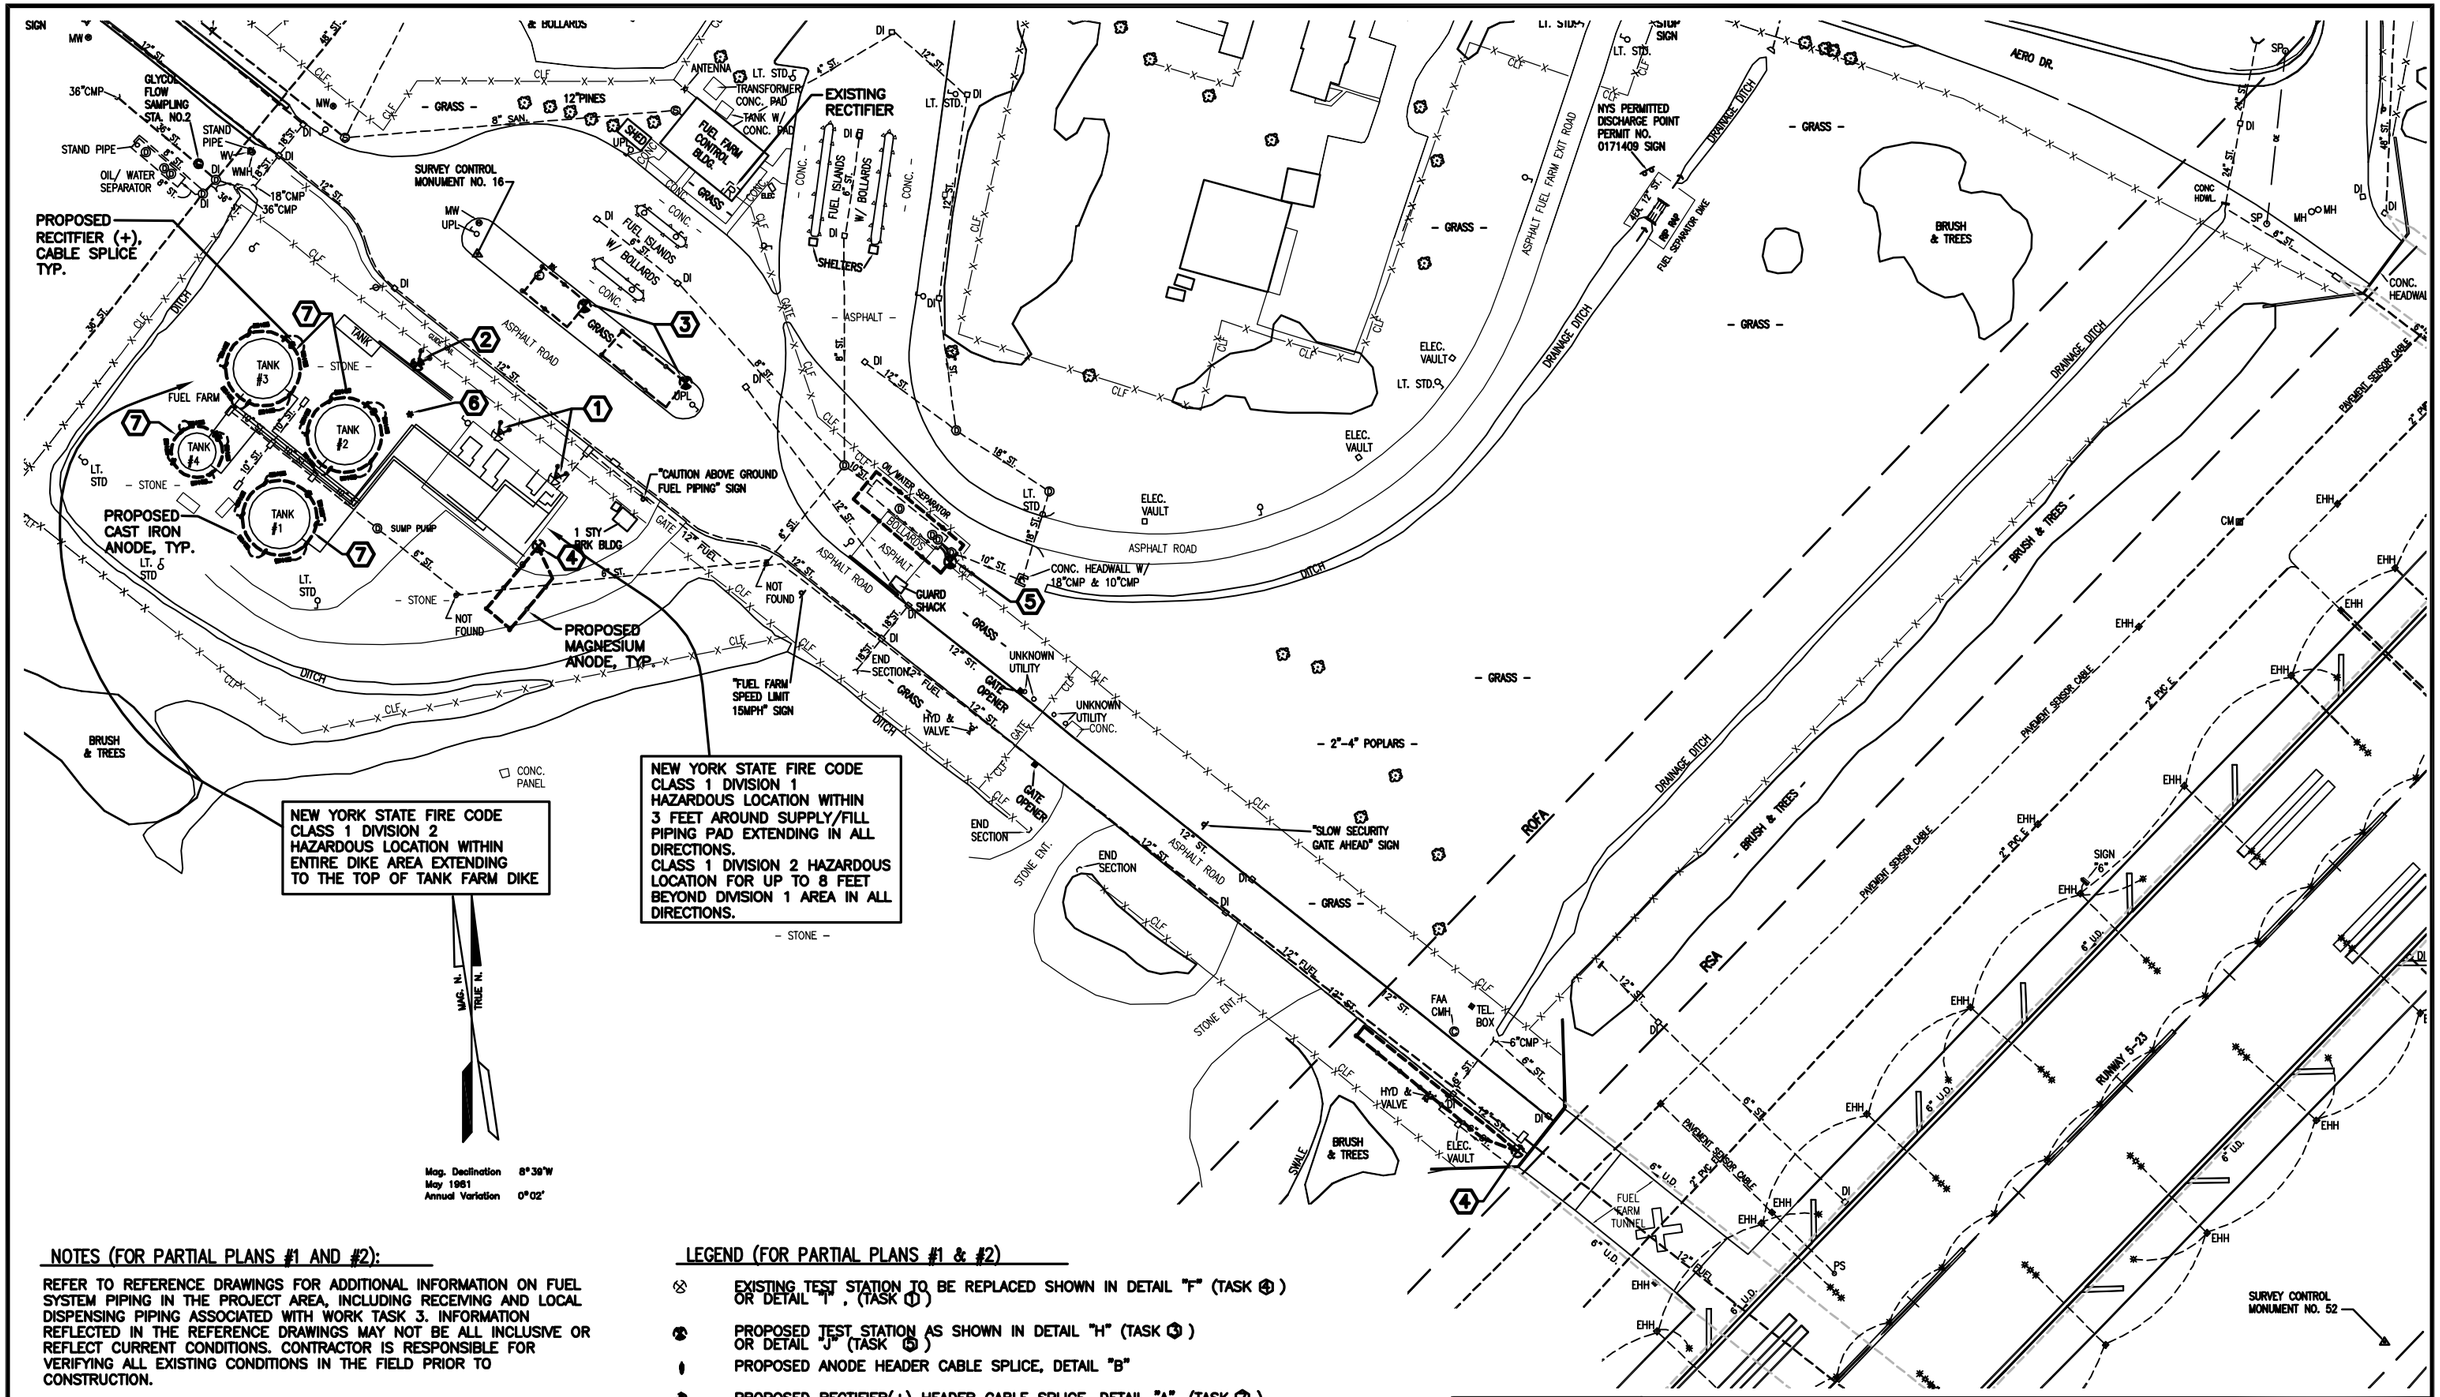


NOTES (FOR PARTIAL PLANS #1 AND #2):

REFER TO REFERENCE DRAWINGS FOR ADDITIONAL INFORMATION ON FUEL SYSTEM PIPING IN THE PROJECT AREA, INCLUDING RECEIVING AND LOCAL DISPENSING PIPING ASSOCIATED WITH WORK TASK 3. INFORMATION REFLECTED IN THE REFERENCE DRAWINGS MAY NOT BE ALL INCLUSIVE OR REFLECT CURRENT CONDITIONS. CONTRACTOR IS RESPONSIBLE FOR VERIFYING ALL EXISTING CONDITIONS IN THE FIELD PRIOR TO CONSTRUCTION.

LEGEND (FOR PARTIAL PLANS #1 & #2)

- EXISTING TEST STATION TO BE REPLACED SHOWN IN DETAIL "F" (TASK 4) OR DETAIL "I", (TASK 1)
- PROPOSED TEST STATION AS SHOWN IN DETAIL "H" (TASK 3) OR DETAIL "J" (TASK 5)
- PROPOSED ANODE HEADER CABLE SPLICE, DETAIL "B"
- PROPOSED RECTIFIER(+) HEADER CABLE SPLICE, DETAIL "A", (TASK 7)
- PROPOSED PRE-PACKAGED CAST IRON ANODES AS SHOWN IN DETAIL "B", (TASK 7)
- PROPOSED PRE-PACKAGED MAGNESIUM ANODES SHOWN IN DETAILS
- [R] EXISTING RECTIFIER & CURRENT DISTRIBUTION BOX (IN CONTROL BUILDING)
- LOCATION OF EXISTING RECTIFIER NEGATIVE (-) TO BE EXTENDED, DETAIL G (TASK 6)
- (X) WORK TASK DESIGNATION (SEE GENERAL DESCRIPTIONS, DRAWING C-001)

STATE OF NEW YORK · JEFFREY D. FAIN · LICENSED PROFESSIONAL ENGINEER · 072208

C&S COMPANIES®
C&S Engineers, Inc.
90 Broadway
Buffalo, New York 14203
Phone: 716-847-1630
Fax: 716-847-1454

Niagara Frontier Transportation Authority
Serving the Niagara Region

NO.	REVISIONS	BY	DATE
1	ORIGINAL BID		6/25/10
2	RE-BID		5/29/11

CONSTRUCTION PROJECT NUMBER – 15BF0711

BNIA – UPGRADE CATHODIC PROTECTION FUEL FARM PARTIAL PLAN #1

SCALE – 1"=50'		DATE
DRAWN BY	SS	APRIL 2011
CHECKED BY	DM	
FILE NAME:	C-102.DWG	
DRAWING #	SHEET #3 OF 10	

C-102