

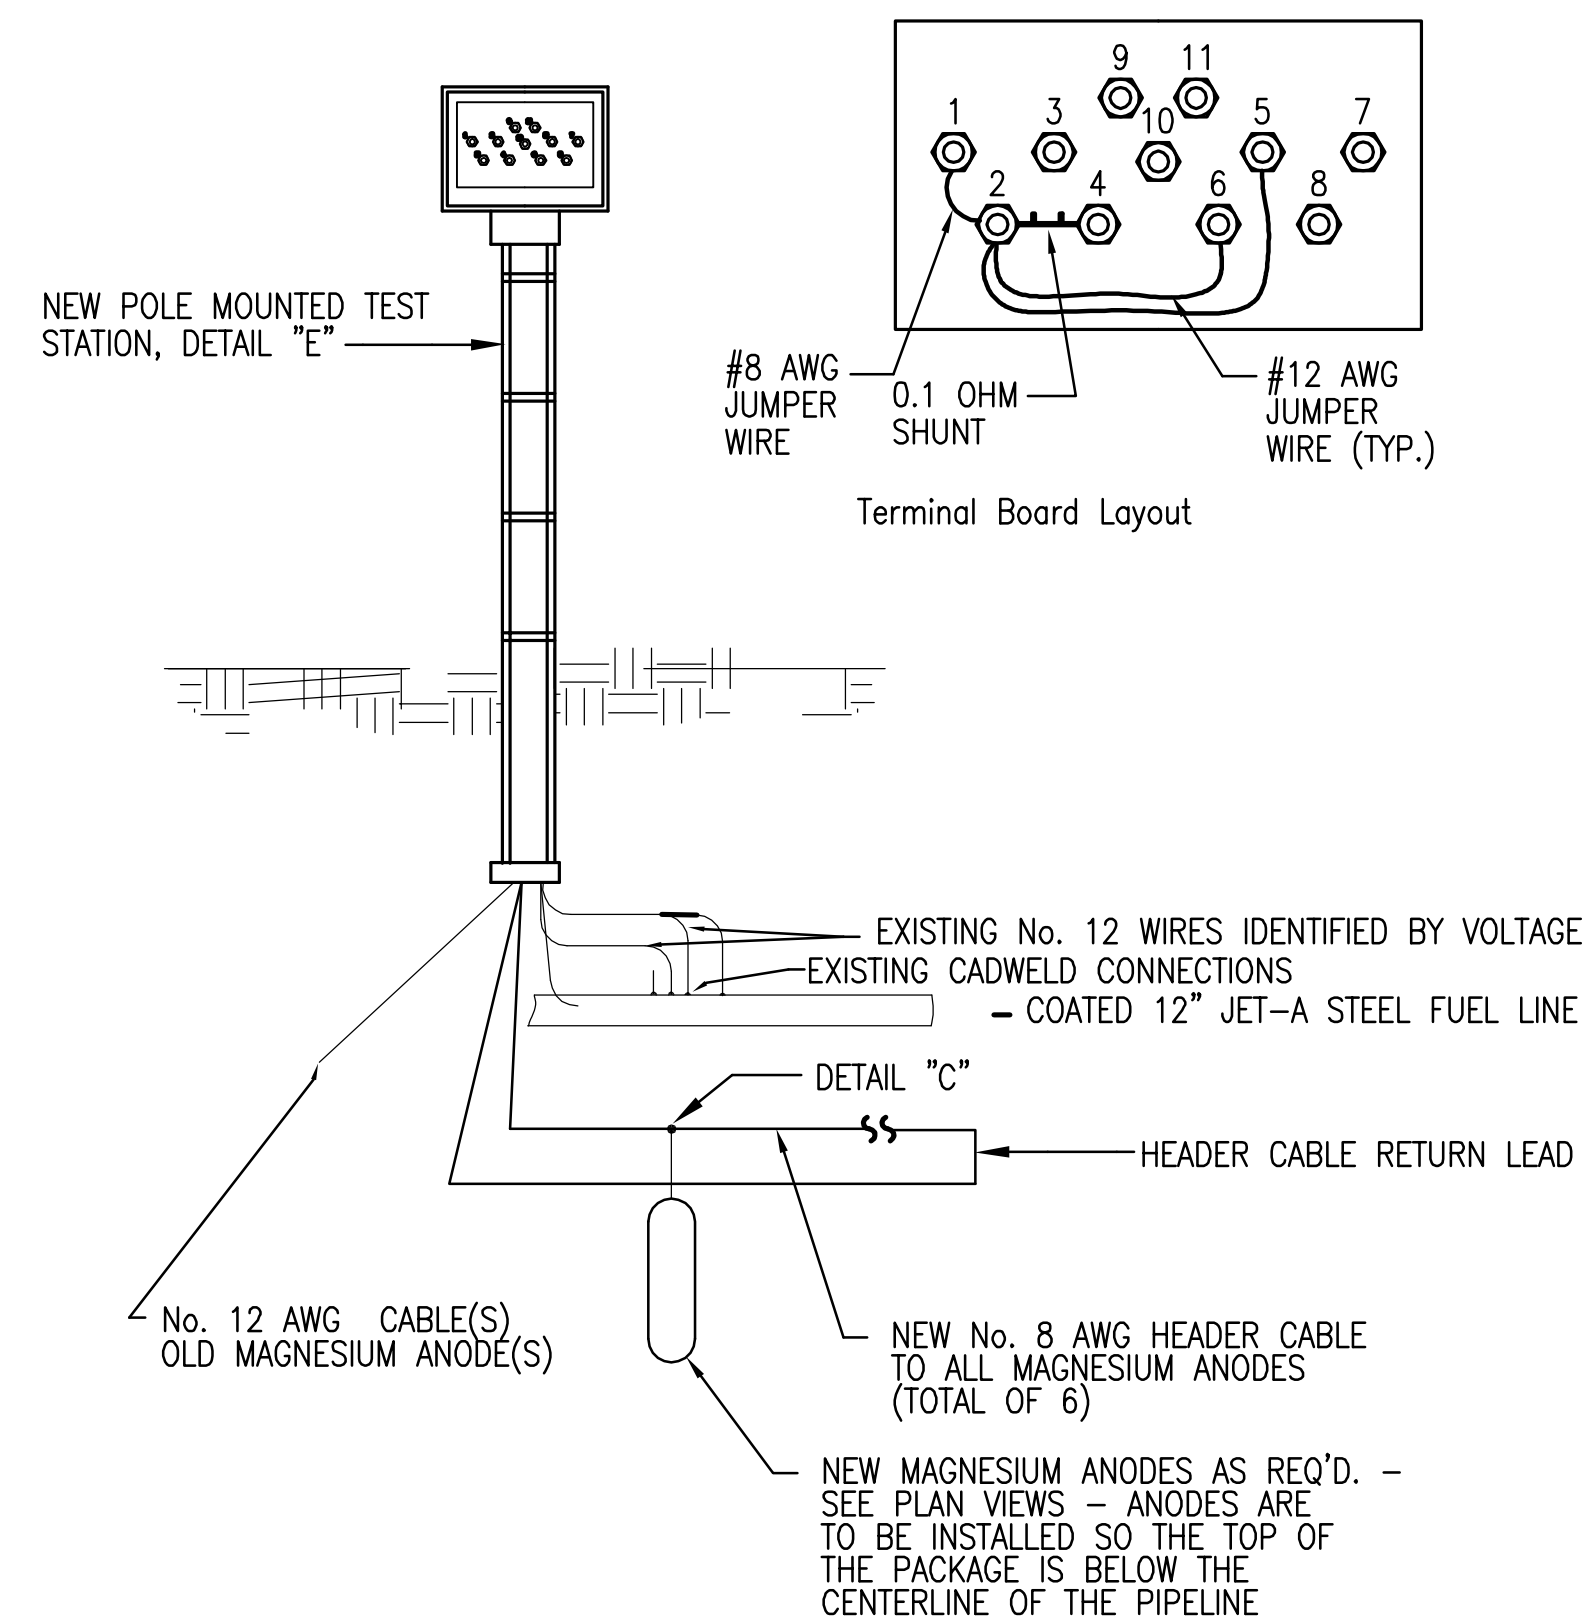


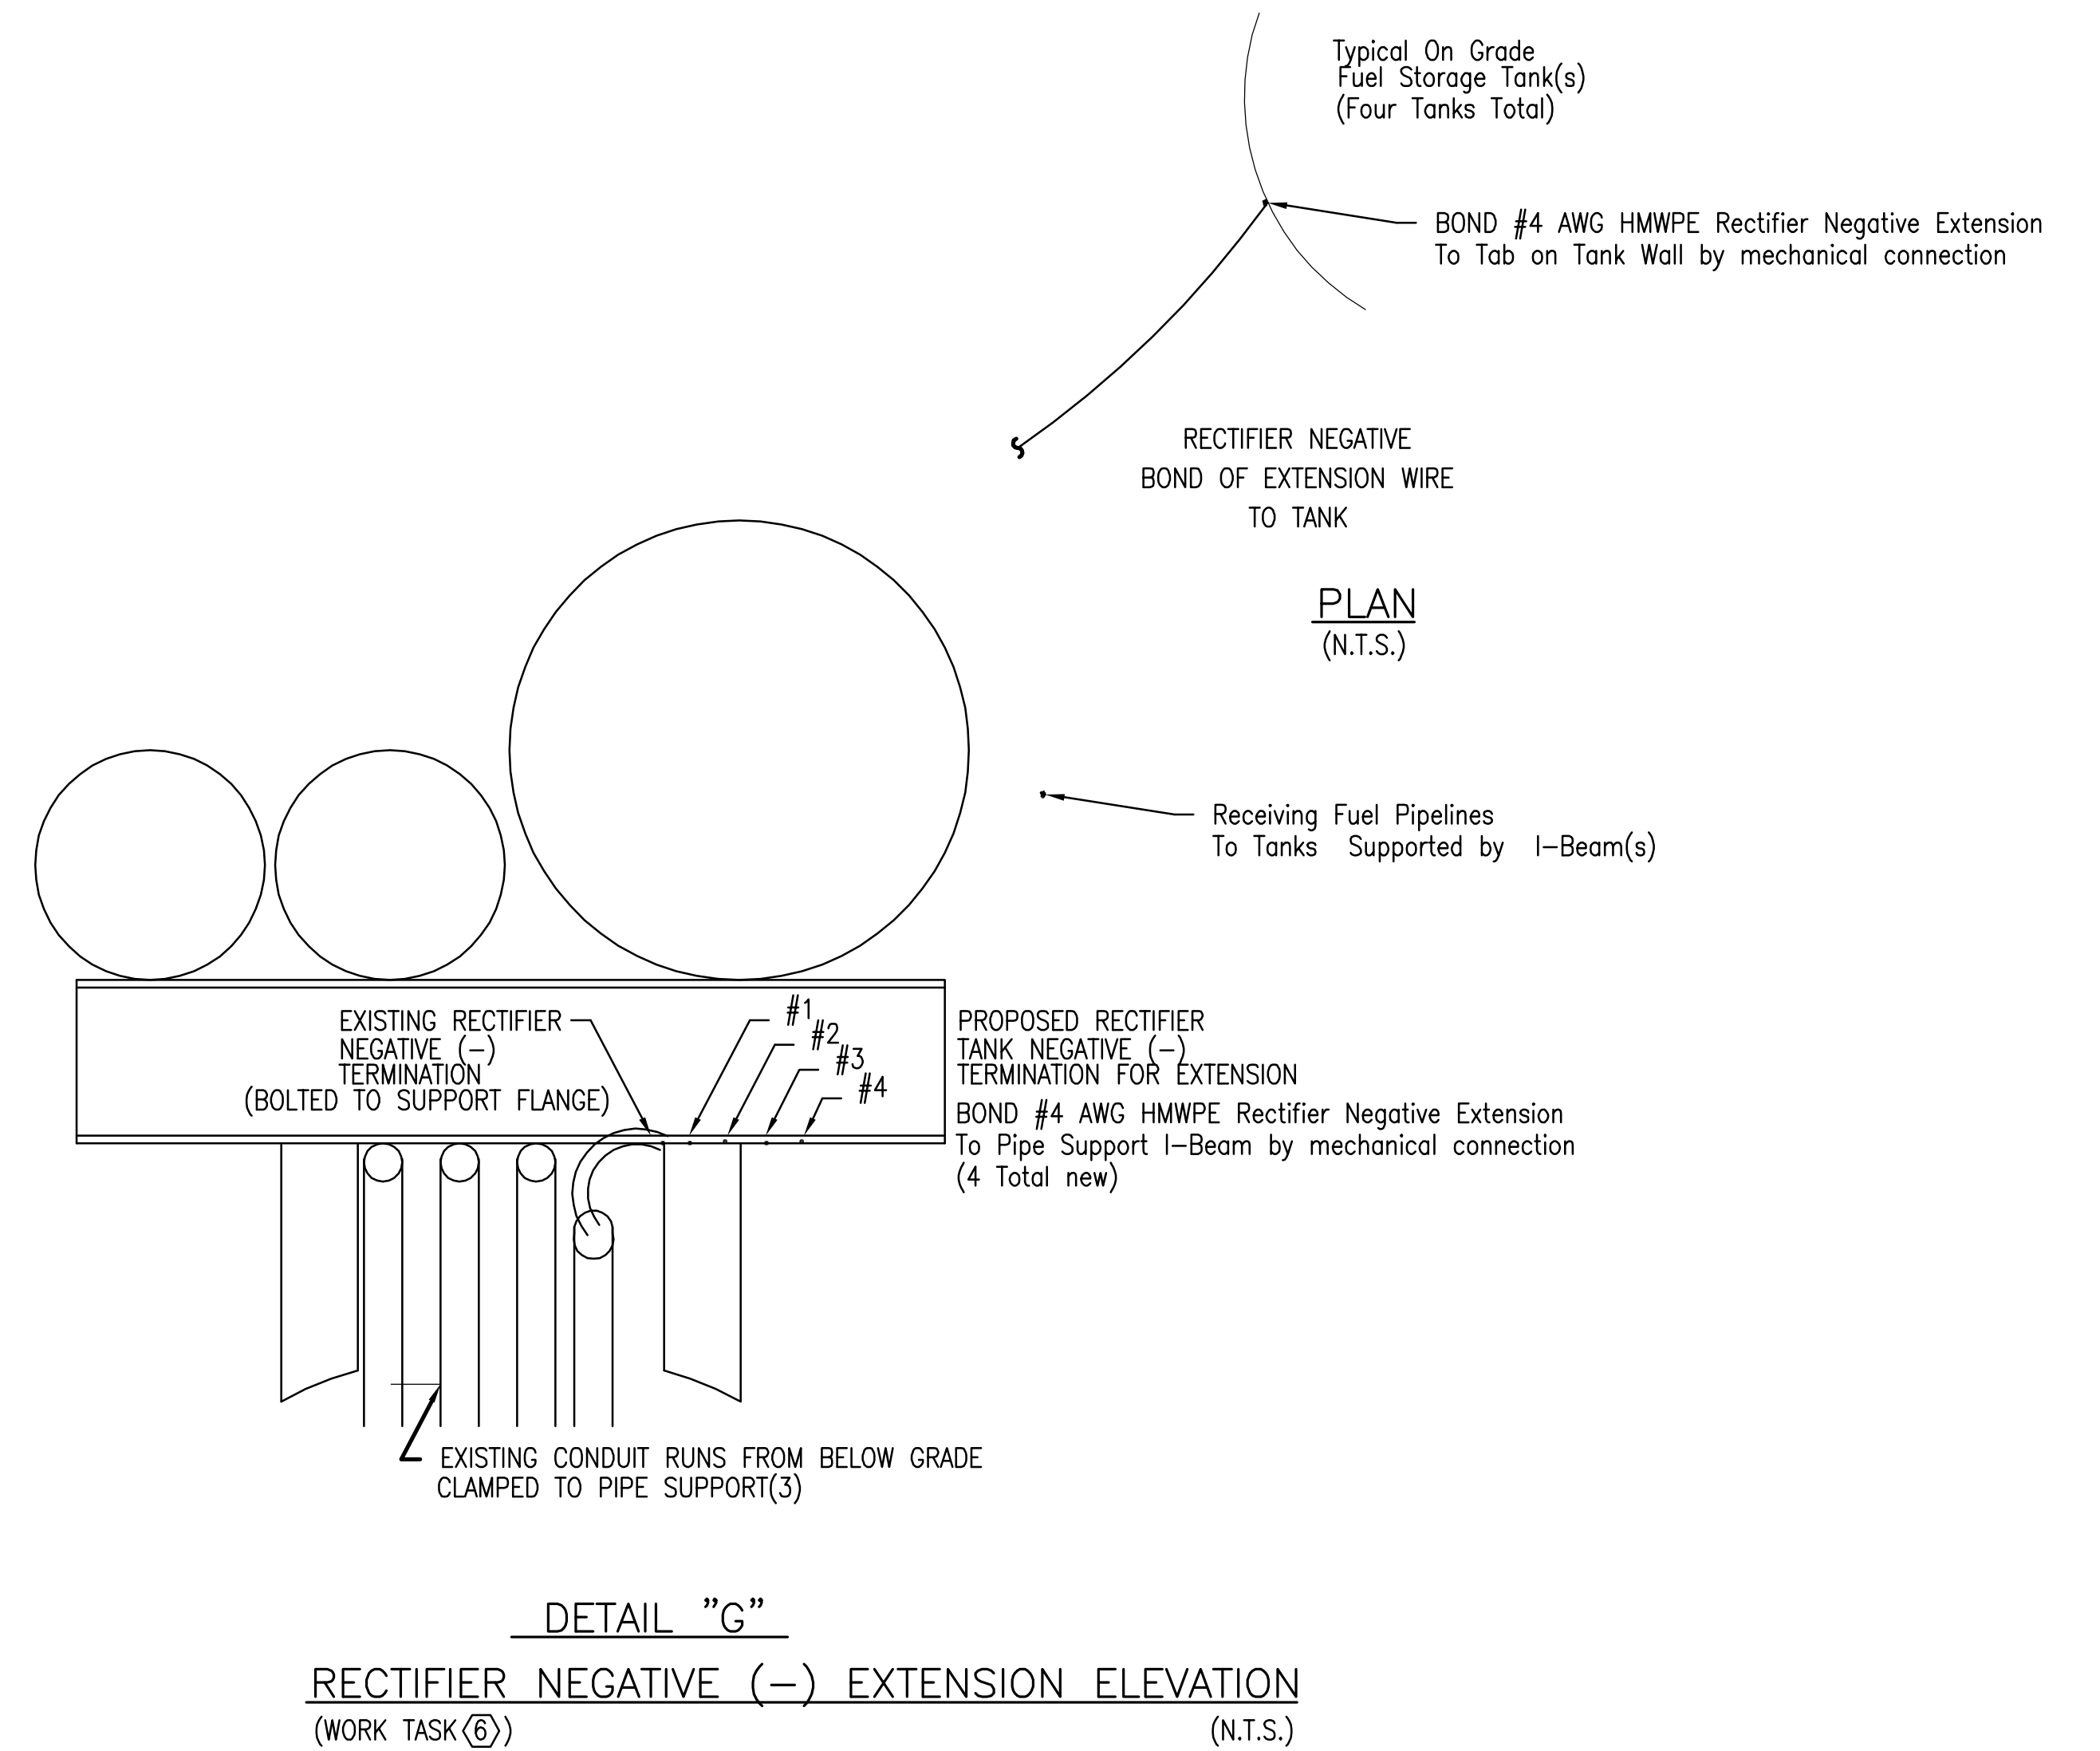

TS Lead	Description
No. 1	New Anodes Header (#8 HMWPE)
No. 2	JUNCTION
No. 3	OPEN
No. 4	Pipe Lead 1 (#12 THHN/TW)
No. 5	Existing Anode Header (#12) (Open at Piping Pad)
No. 6	Existing Anode Header (#12)
No. 7	Pipe Lead 2 (#12 THHN/TW)
No. 8	Loop End of New Anodes Header (#8 HMWPE)
No. 9	Pipe Lead 3 (#12 THHN/TW)
No.10	OPEN
No.11	OPEN

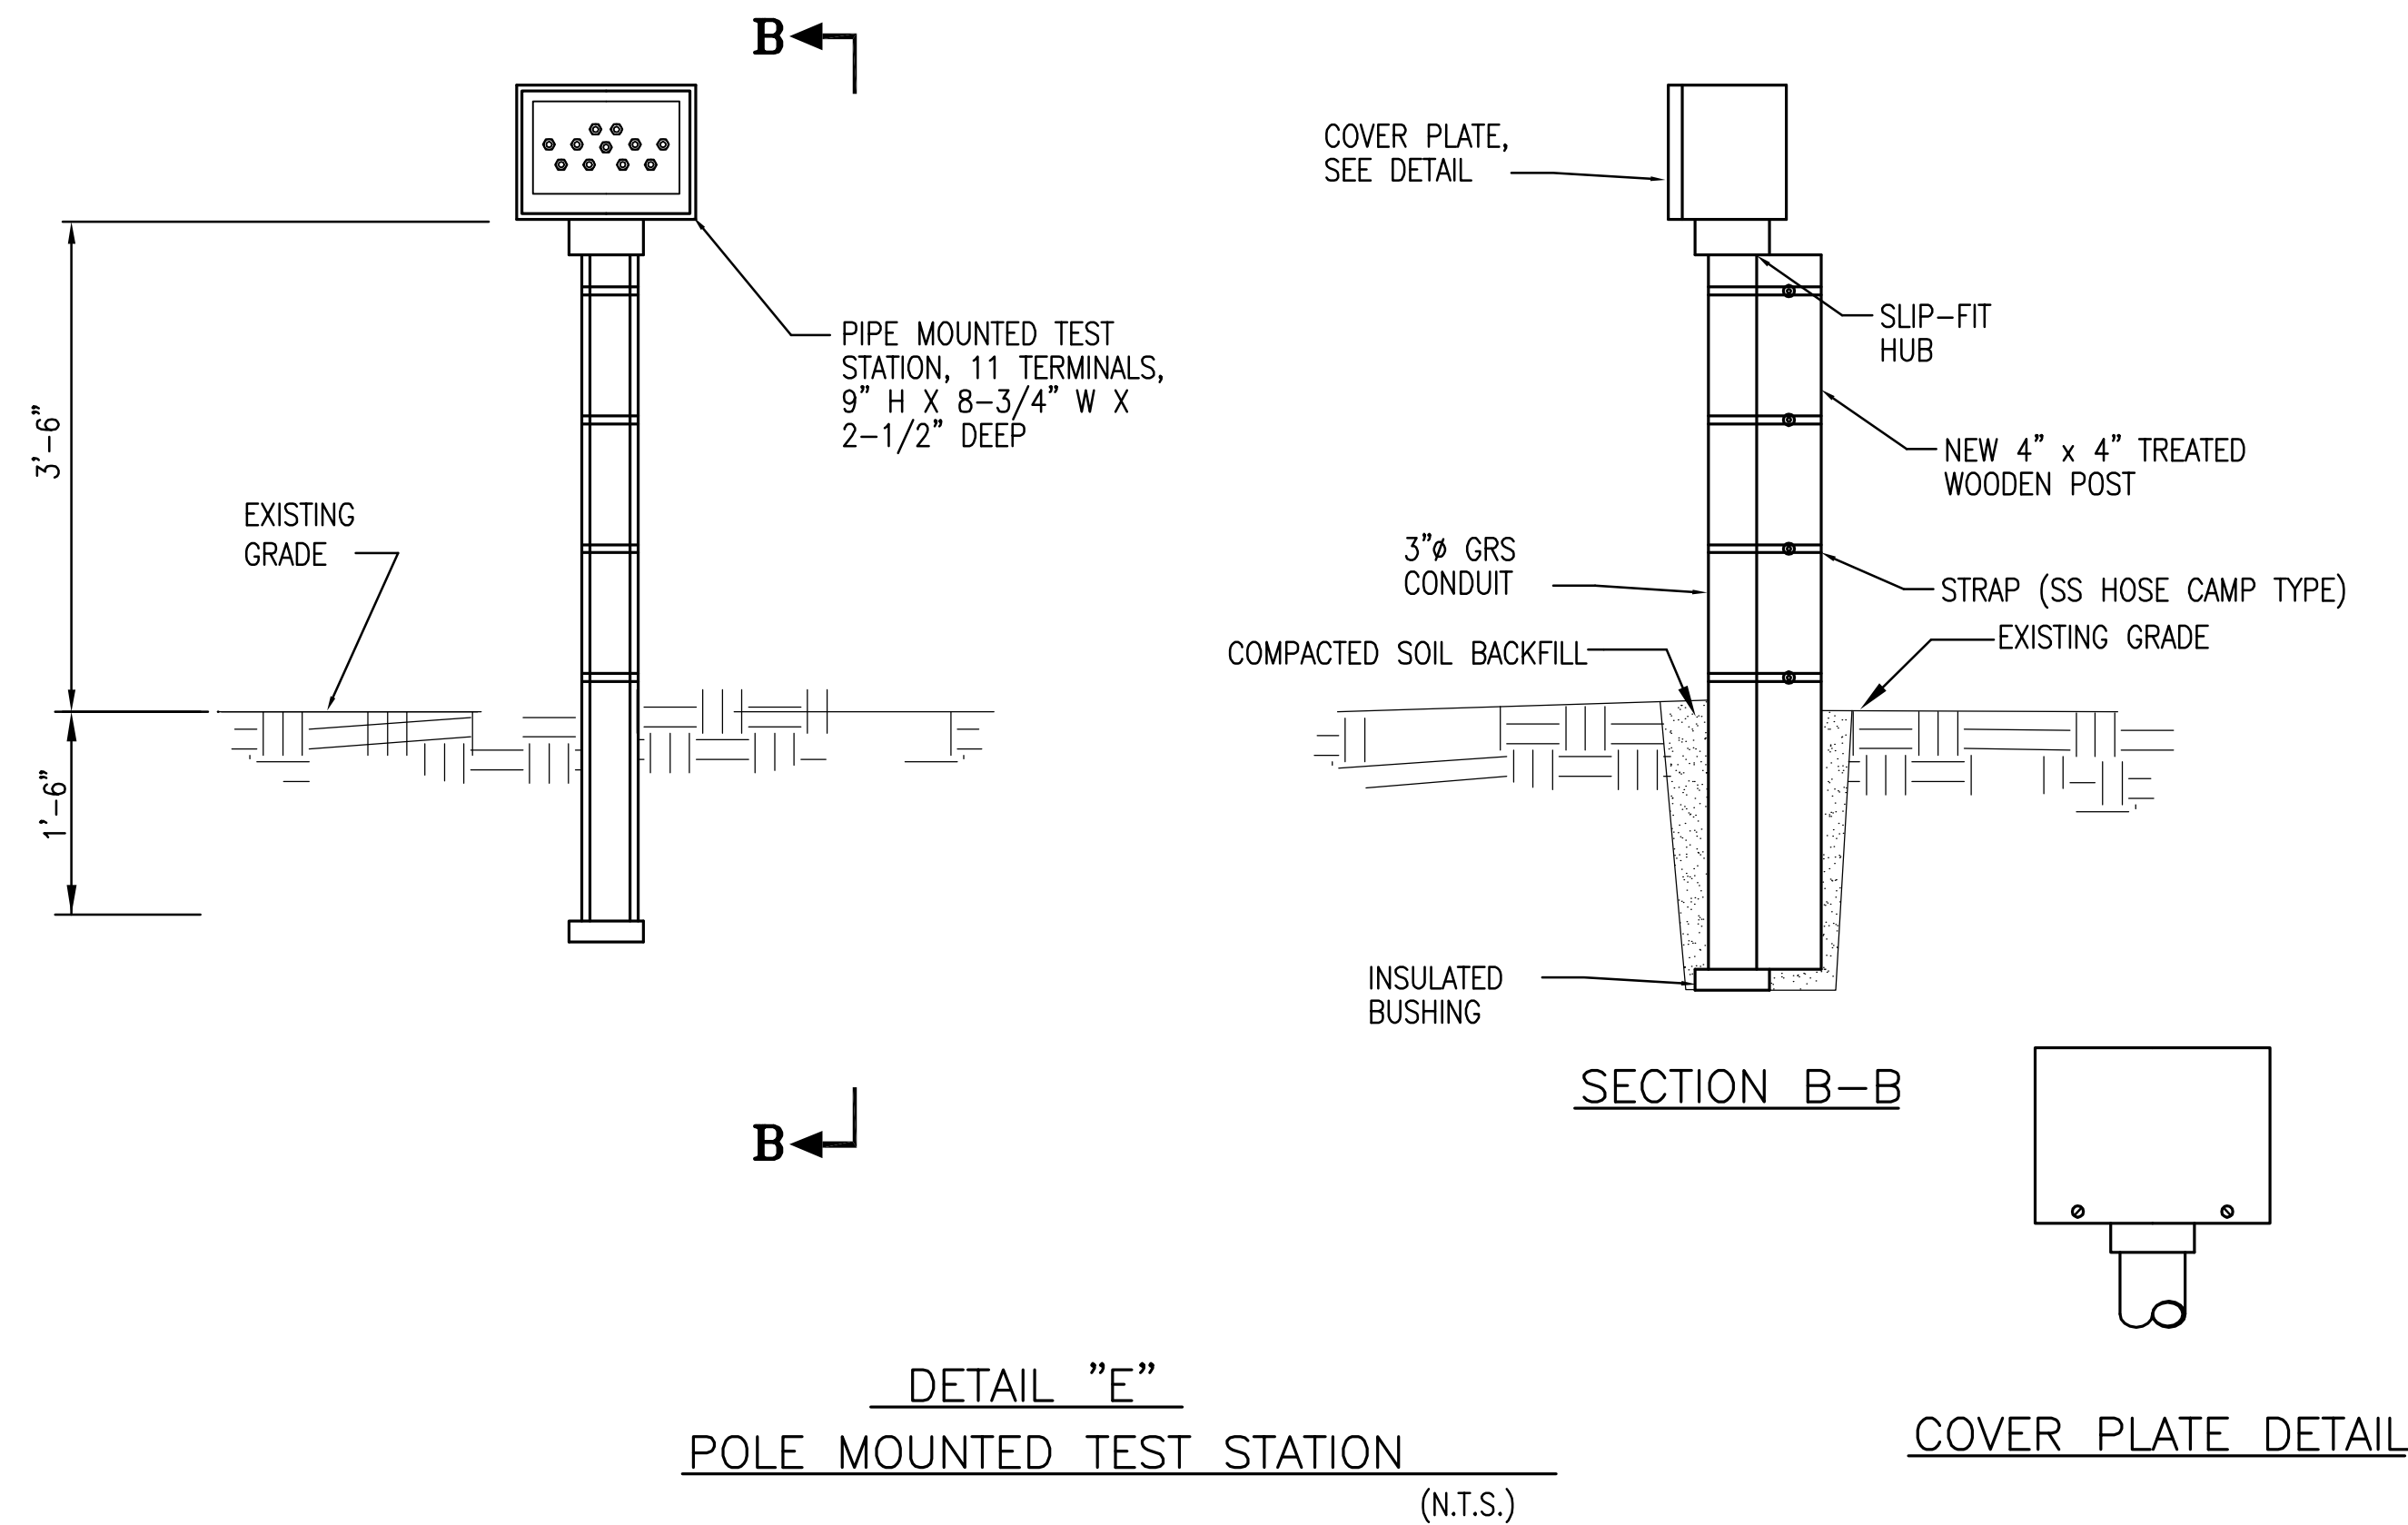

C&S COMPANIES

C&S Engineers, Inc.
90 Broadway
Buffalo, New York 14203
Phone: 716-847-1630
Fax: 716-847-1454
www.cscos.com

NFTA Niagara Frontier Transportation Authority
Serving the Niagara Region

NO.	REVISIONS	BY	DATE
△	ORIGINAL BID		6/25/10
△	RE-BID		5/29/11

CONSTRUCTION PROJECT NUMBER - 15BF0711

BNIA - UPGRADE CATHODIC PROTECTION FUEL FARM DETAILS

SCALE - NOT TO SCALE	DATE
DRAWN BY SS	APRIL 2011
CHECKED BY DM	
FILE NAME: C502.DWG	
DRAWING # SHEET #6 OF 10	

C-502