

Falcon
High School No. 3
6888 Black Forest Road
Colorado Springs, Colorado 80922

**RECORD
DOCUMENTS**

These Record Documents have been prepared based on information provided to the Architect by the Contractor. The Architect has not verified the accuracy or completeness of this information and shall not be responsible for any errors or omissions which may be incorporated herein as a result.




Falcon School District 49
10850 E. Woodmen Road
Falcon, Colorado 80831

Record Documents


Drawn: ESD
Checked: DEH
Issued: April 16, 2007
Revised: February 14, 2009

Area Key Plan

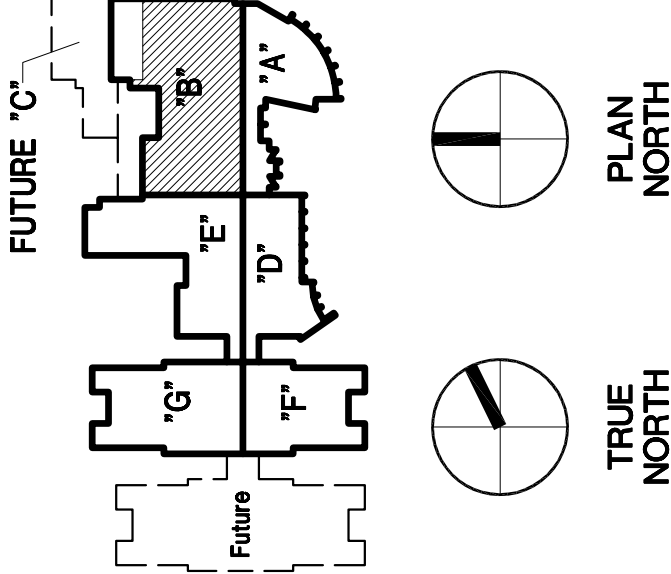

**MAIN LEVEL CEILING PLAN
AREA "B"**

A-3.2

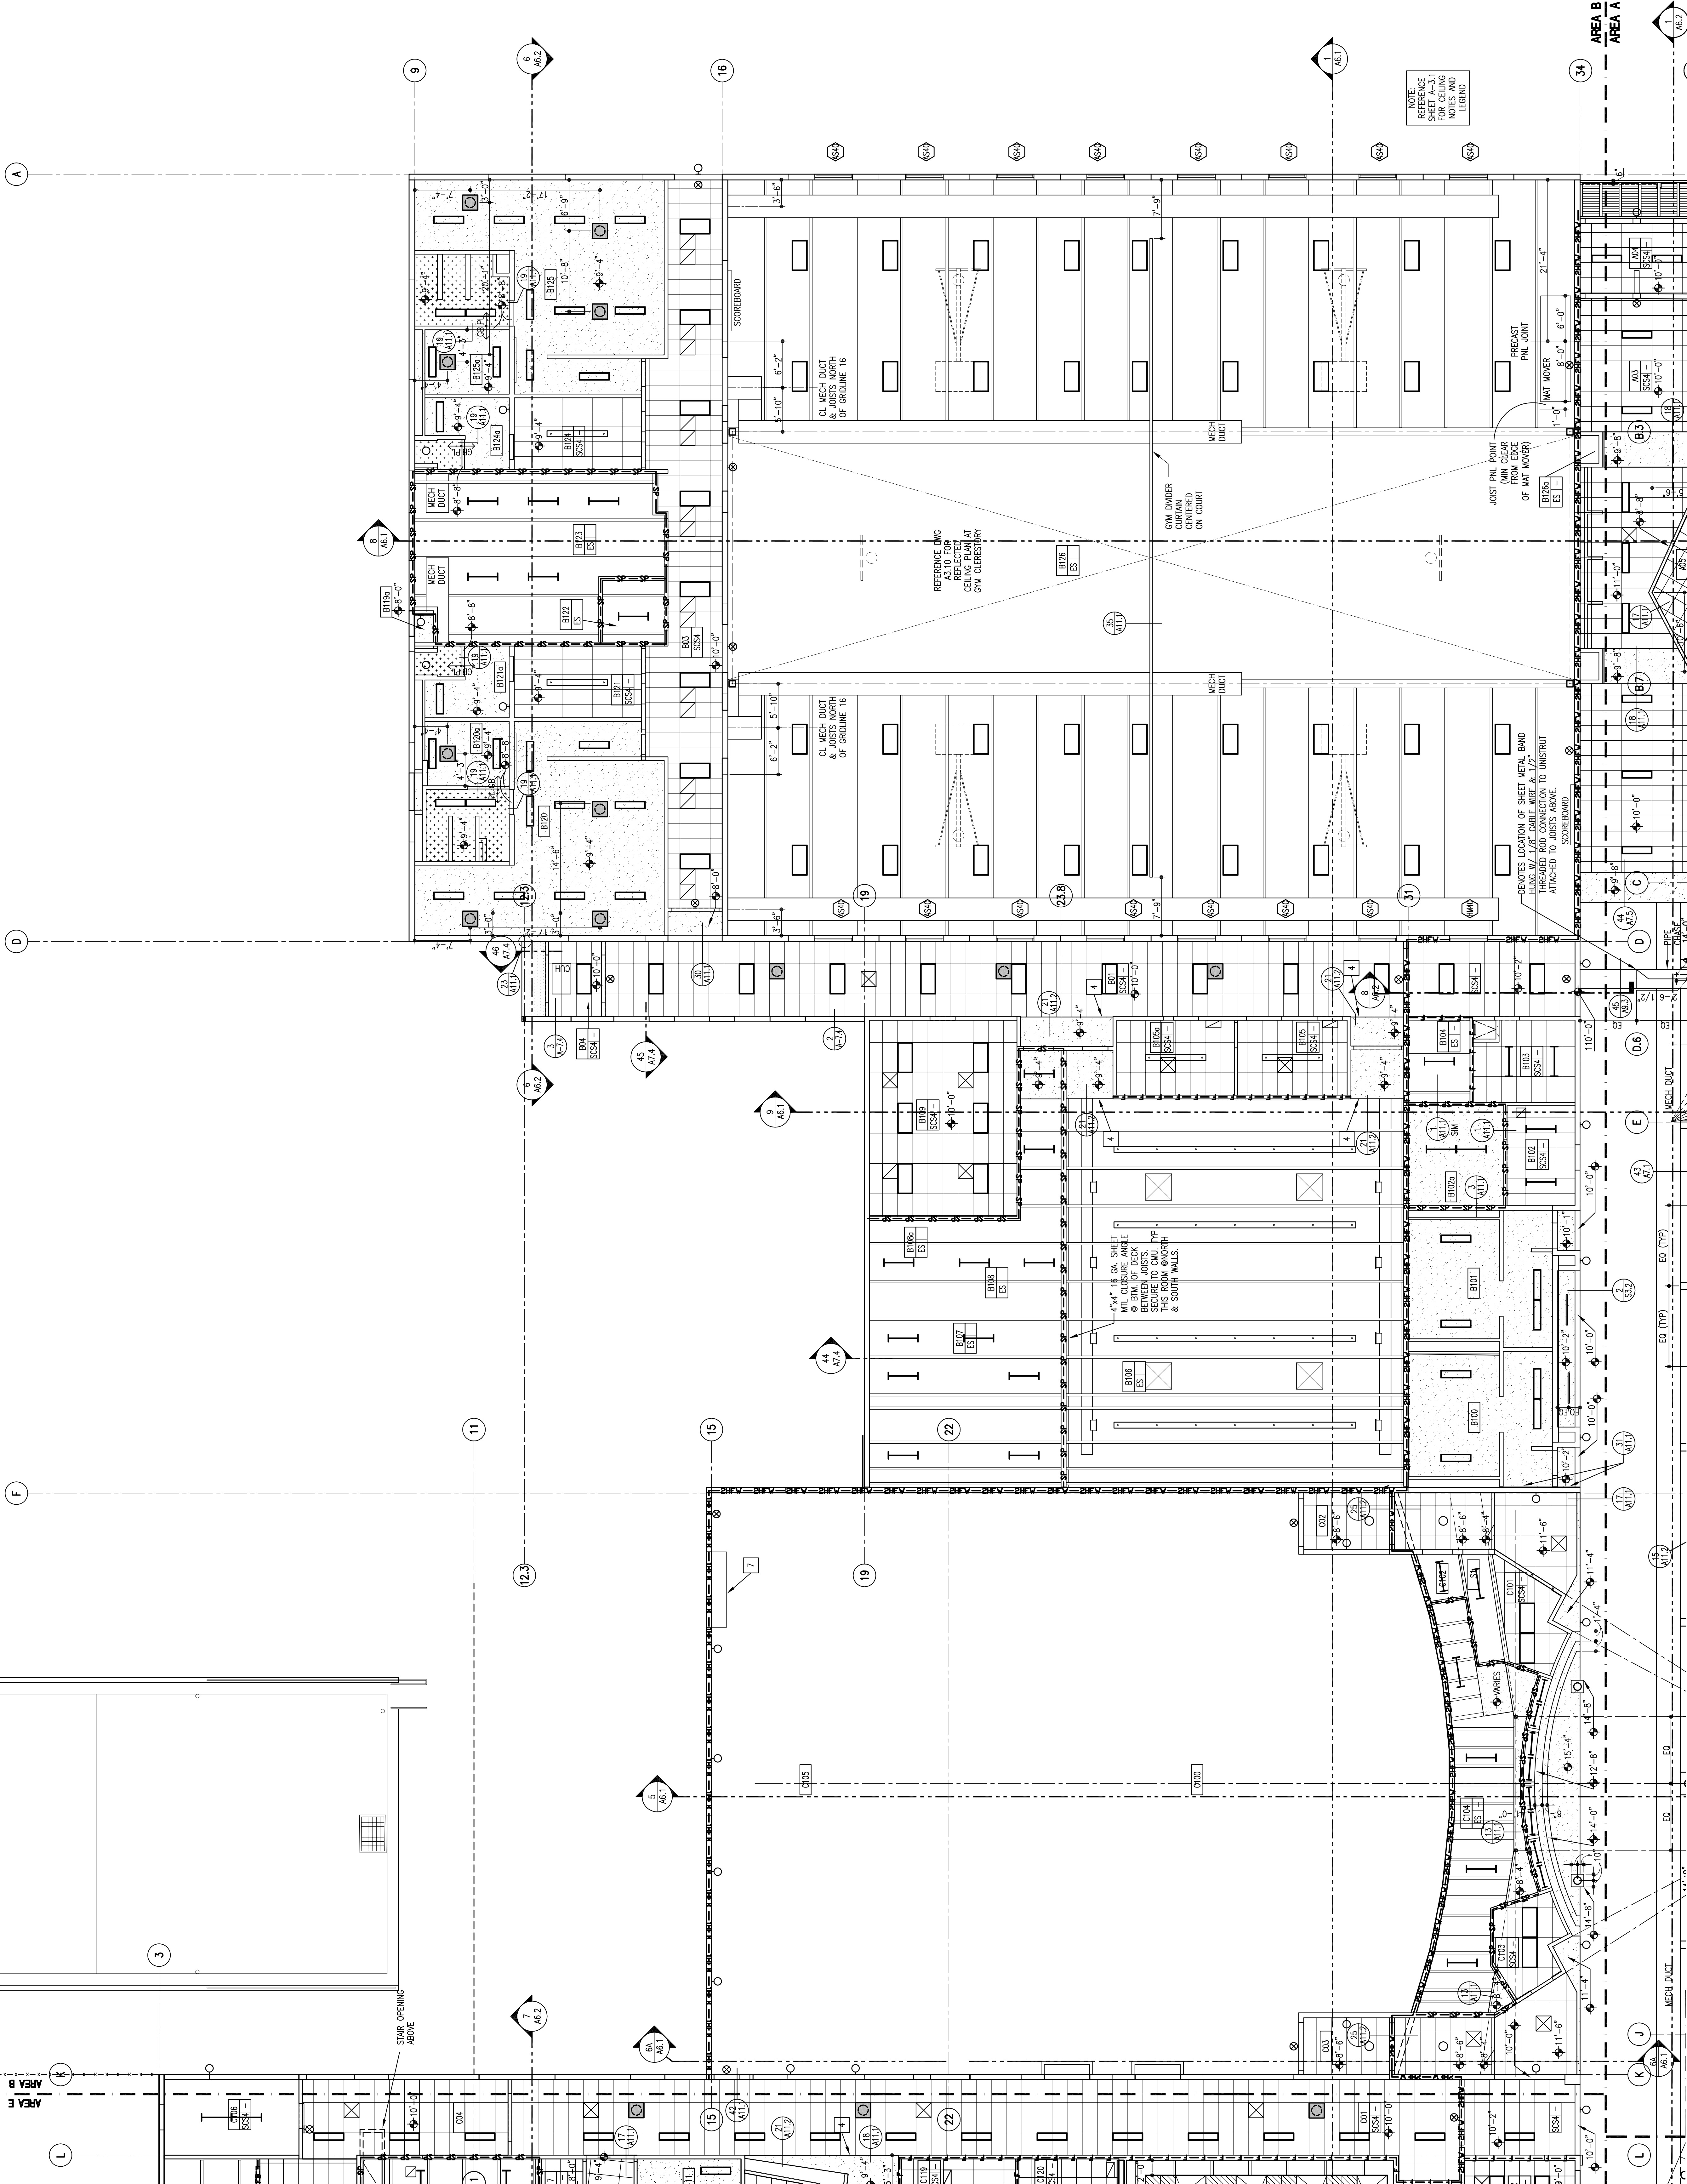

1 LOWER LEVEL AREA "B"