


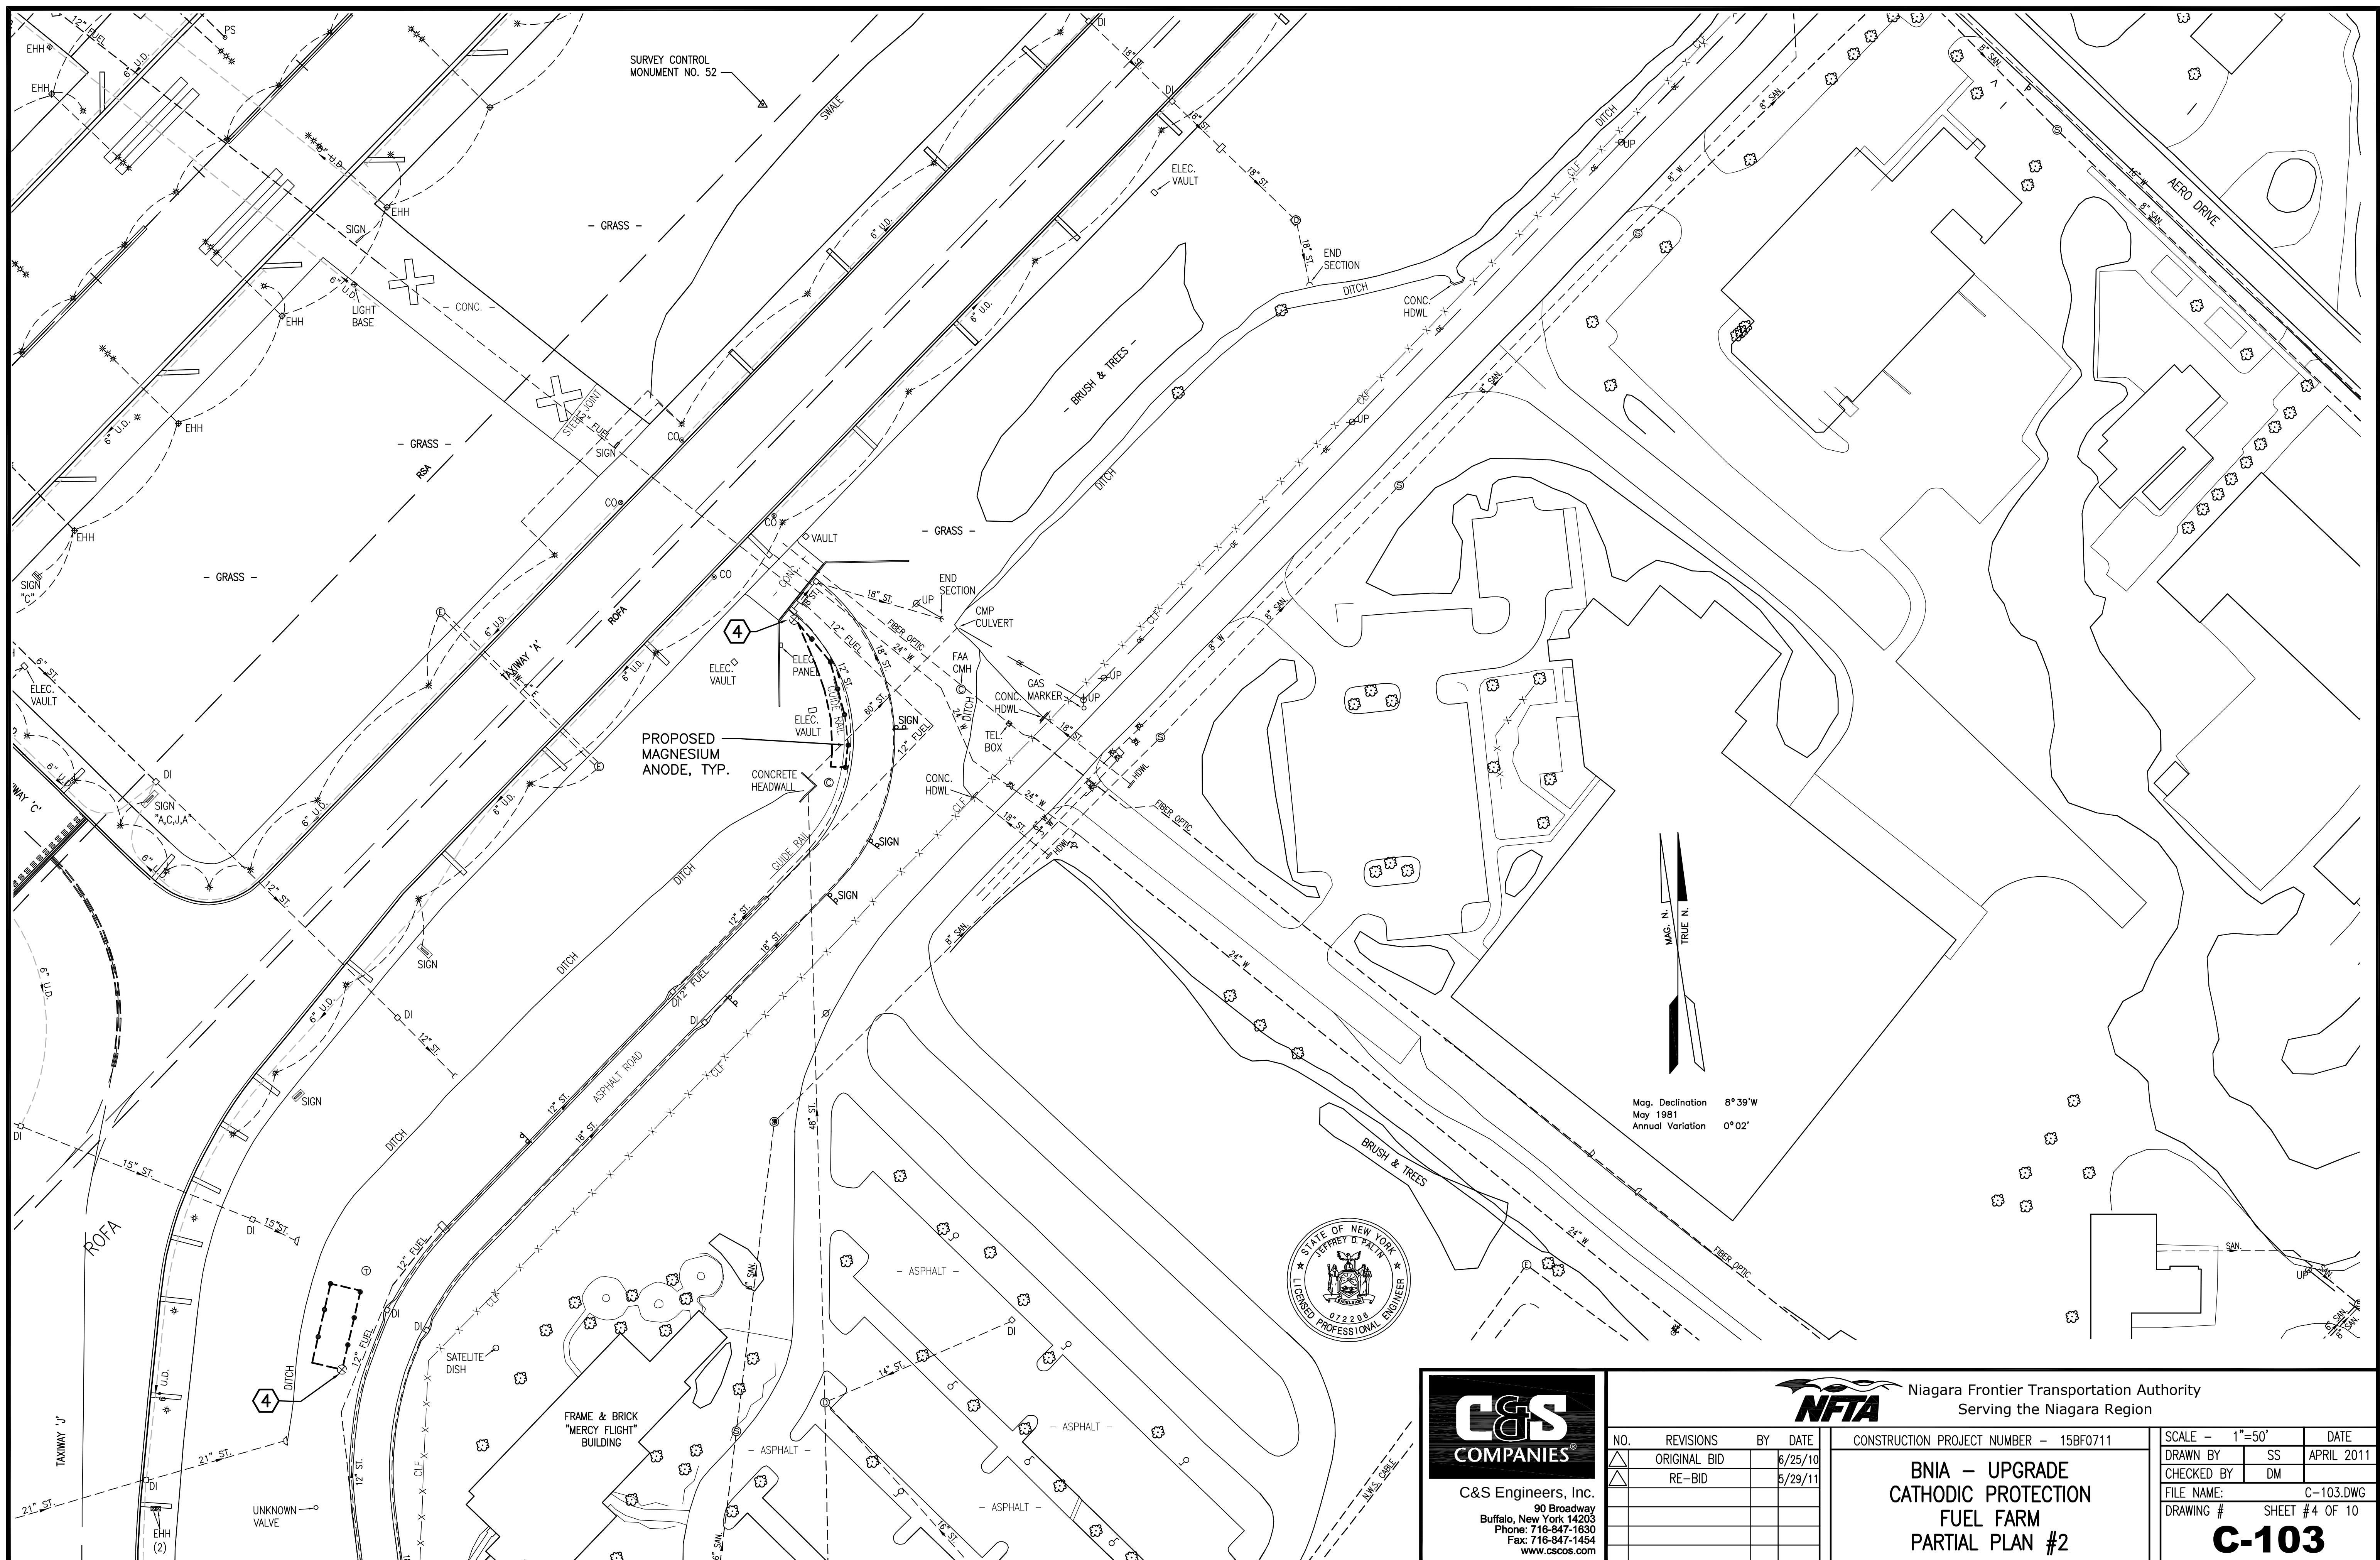

MAG. N. TRUE N.

Mag. Declination 8°39'W
May 1981
Annual Variation 0°02'

C&S Companies, Inc.
90 Broadway
Buffalo, New York 14203
Phone: 716-847-1630
Fax: 716-847-1454
www.cscos.com

Niagara Frontier Transportation Authority
Serving the Niagara Region

NO.	REVISIONS	BY	DATE
1	ORIGINAL BID		6/25/10
2	RE-BID		5/29/11

CONSTRUCTION PROJECT NUMBER -- 15BF0711		SCALE -- 1"=50'	DATE
BNIA -- UPGRADE CATHODIC PROTECTION FUEL FARM PARTIAL PLAN #2	DRAWN BY	SS	APRIL 2011
	CHECKED BY	DM	
	FILE NAME:	C-103.DWG	
DRAWING #	SHEET #4 OF 10		
		C-103	