




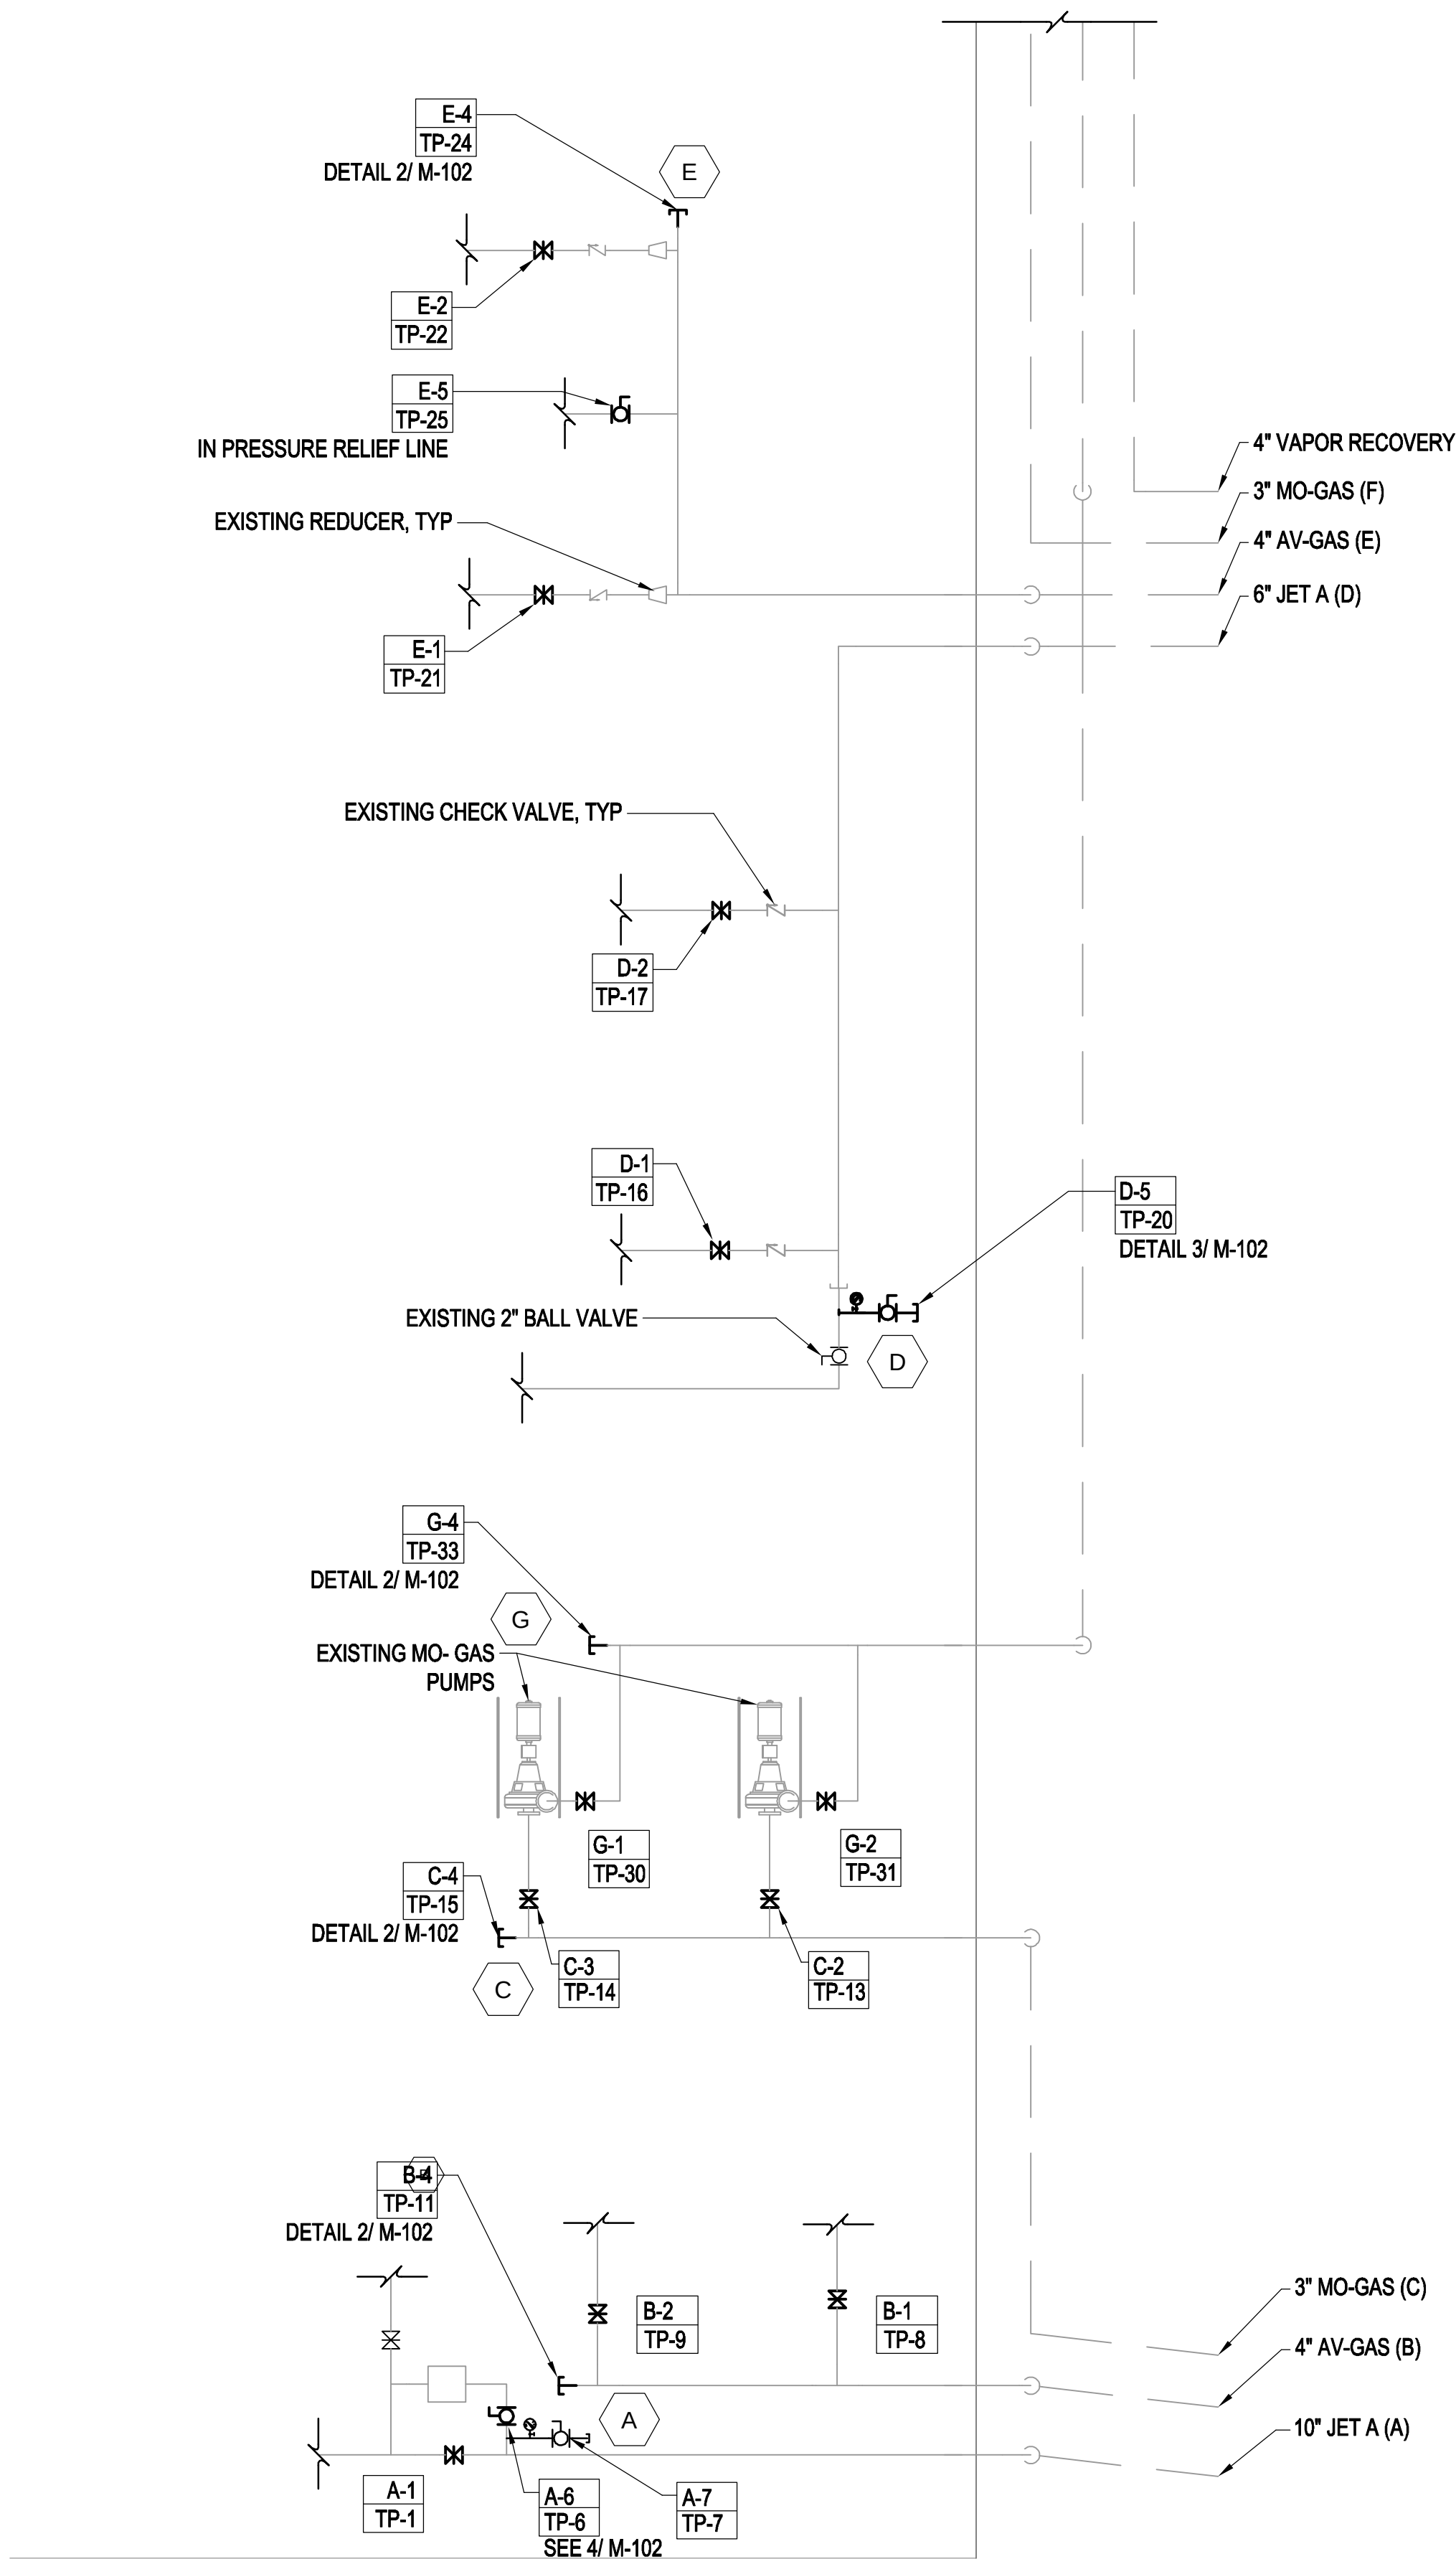


1 PARTIAL ENLARGED PLAN
SCALE: 1/4" = 1'-0"

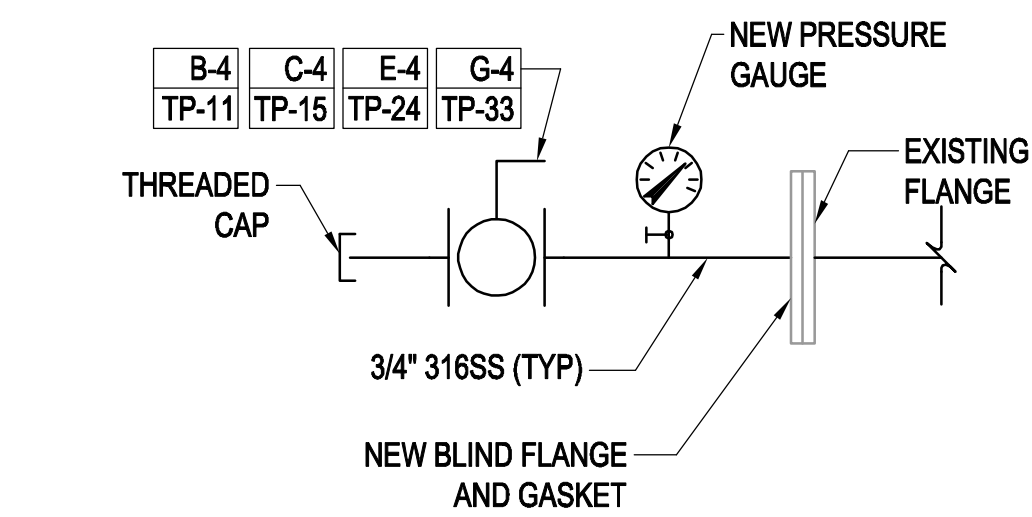

2 BLIND FLANGE DETAIL
SCALE: NOT TO SCALE

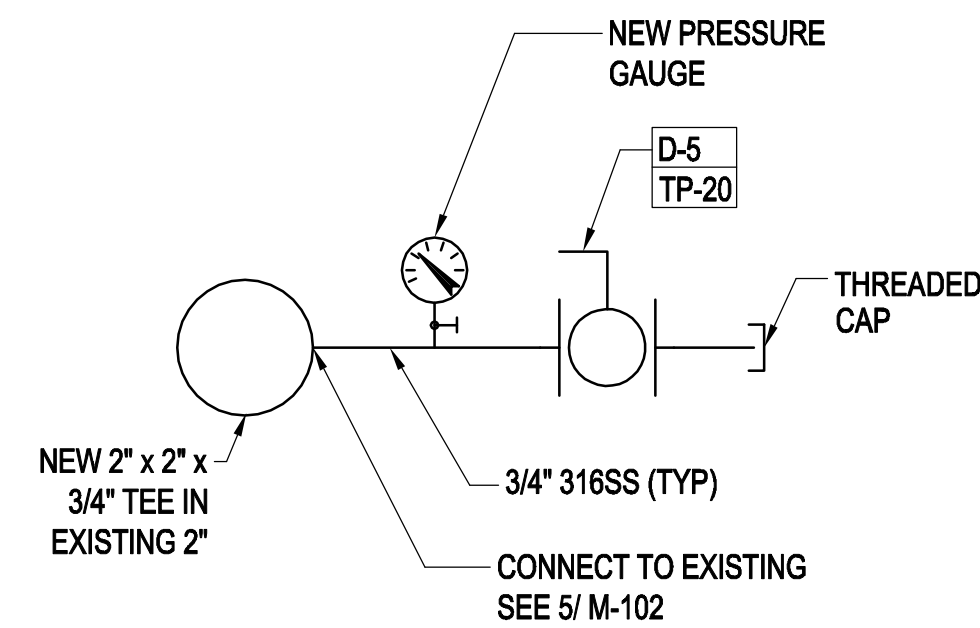

3 CONNECTION DETAIL
SCALE: NOT TO SCALE

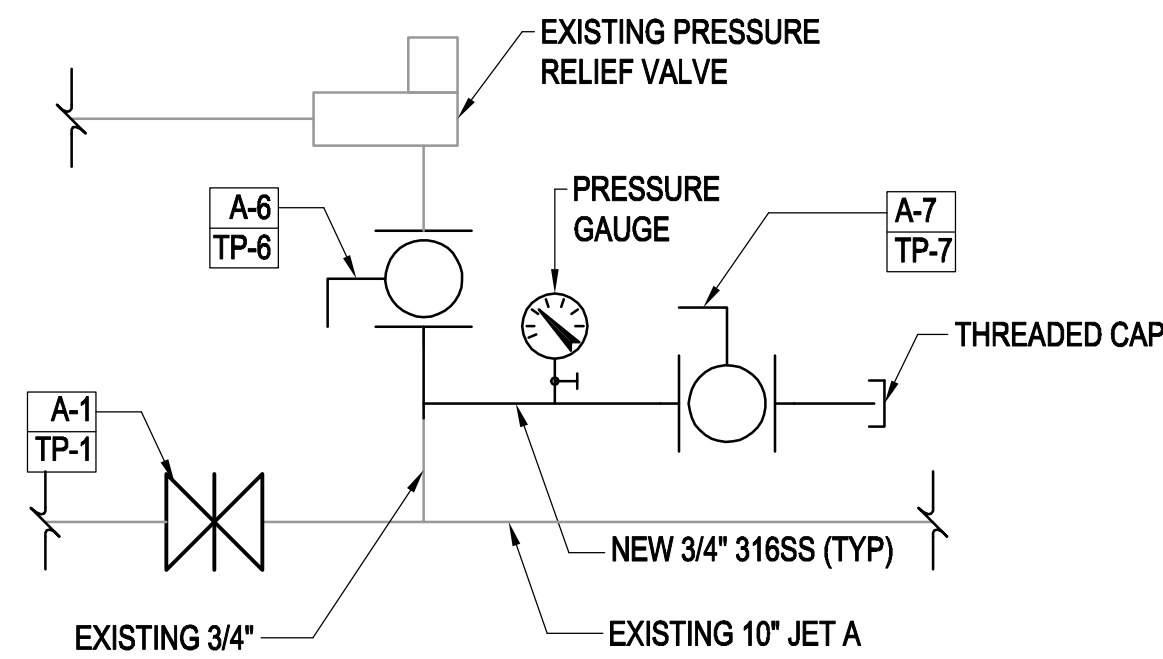


4 CONNECTION DETAIL
SCALE: NOT TO SCALE



TYPICAL BLIND FLANGE TO BE REMOVED
& REPLACED PER DETAIL 3/ M-102

5 CONNECTION PHOTO
(TYPICAL OF 4)

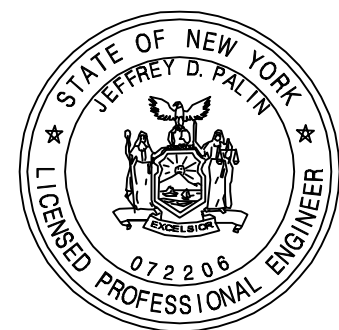

C&S Companies
C&S Engineers, Inc.
90 Broadway
Buffalo, New York 14203
Phone: 716-847-1630
Fax: 716-847-1454
www.cscos.com

Niagara Frontier Transportation Authority
Serving the Niagara Region

NO.	REVISIONS	BY	DATE
1	ORIGINAL BID		6/25/10
2	RE-BID		4/29/11

CONSTRUCTION PROJECT NUMBER -- 15BF0711

BNIA -- UPGRADE CATHODIC PROTECTION FUEL FARM VALVE REPLACEMENT ENLARGED PLAN & DETAILS

SCALE -- AS SHOWN		DATE
DRAWN BY	PLD	APRIL 2011
CHECKED BY	ETC	
FILE NAME: GP-101.DWG		
DRAWING #	SHEET #9 OF 10	

M-102